


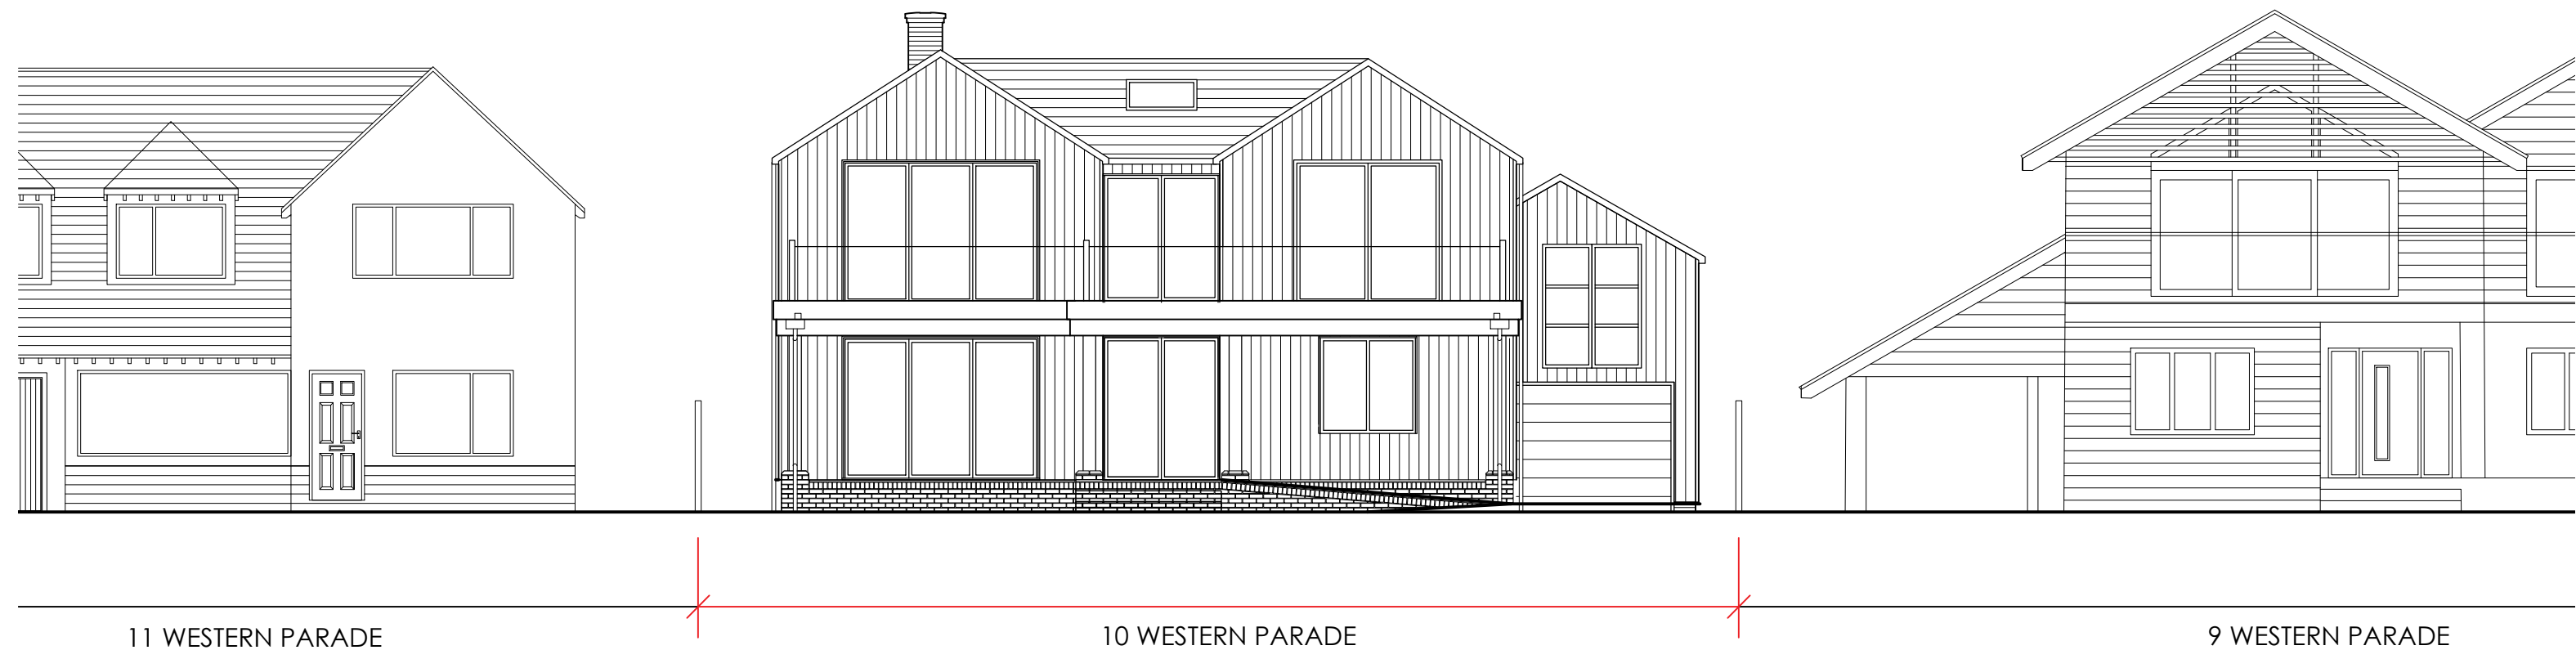

PROPOSED STREET SCENE

This drawing addresses the following concerns raised in the email:
"A street scene, showing both No. 9 and 11 in relation to the revised proposal, to ascertain the height of the proposal in relation to the neighbouring properties. ."