

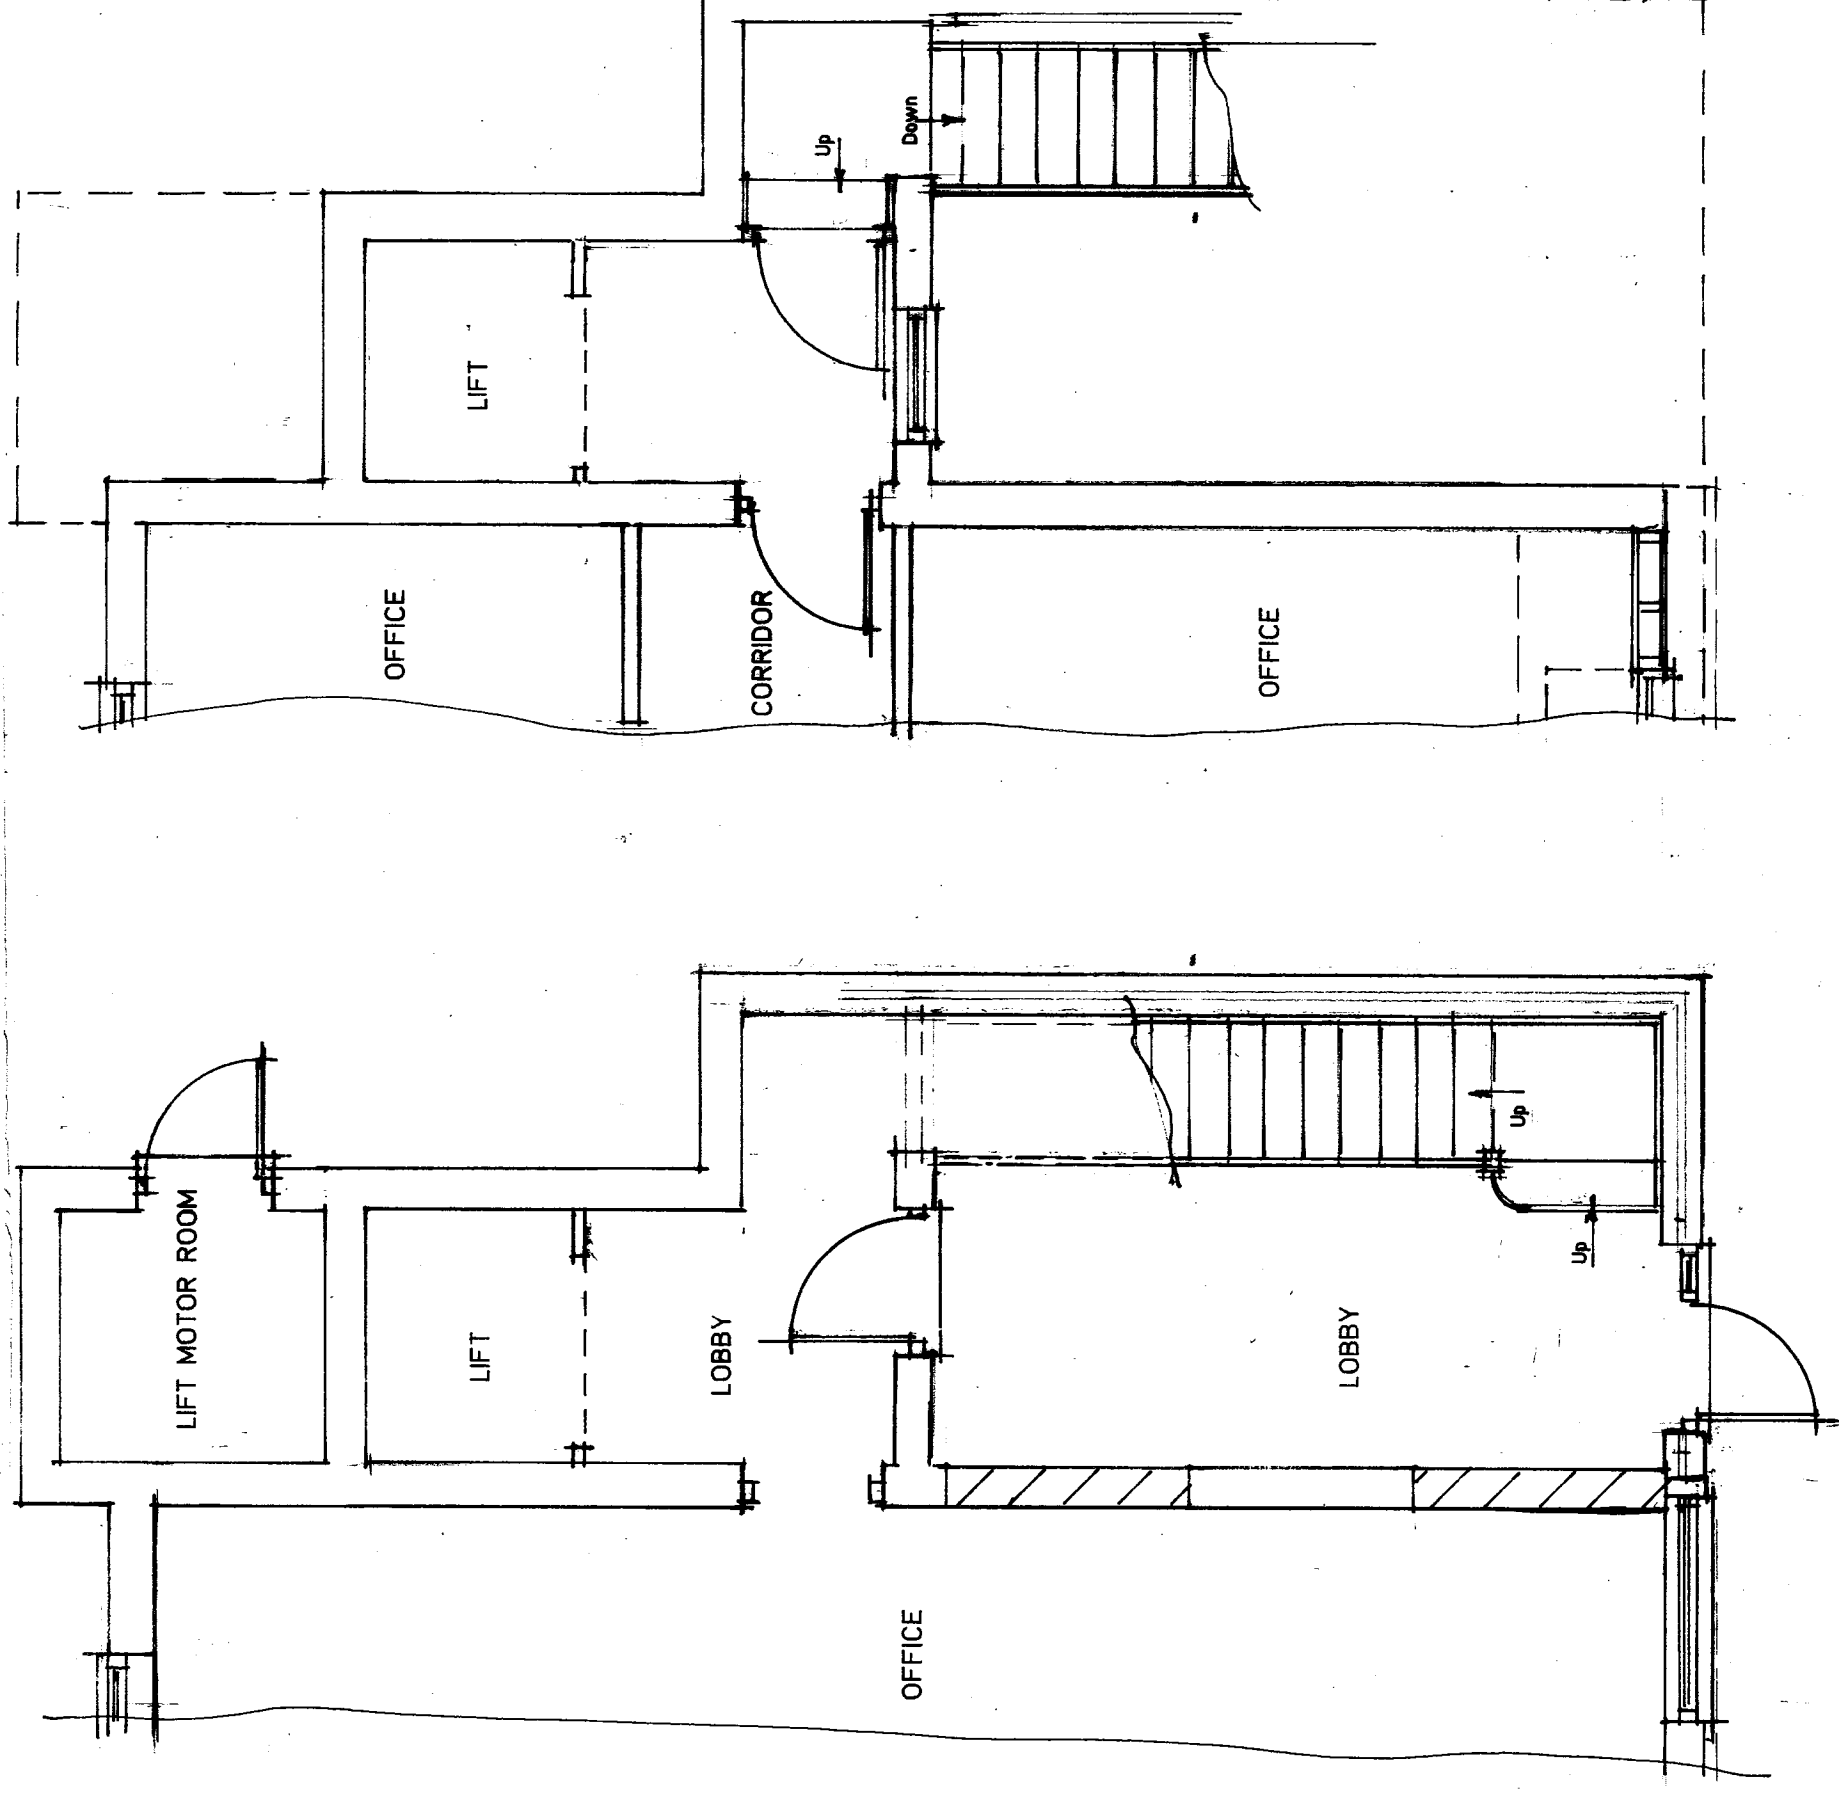


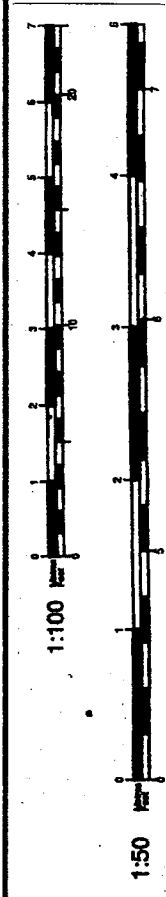


Proposed Ground Floor Extn.

Proposed First Floor Extn.

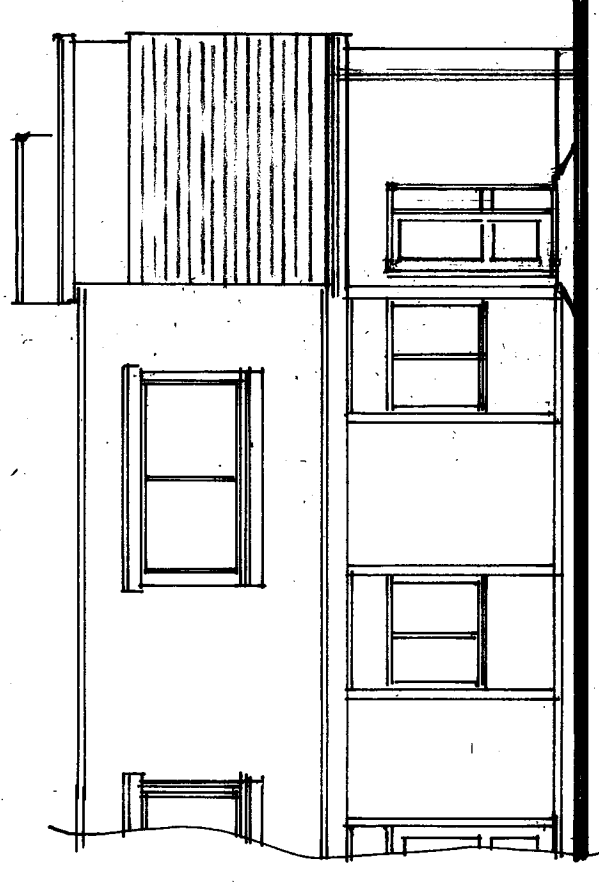

Proposed N.E. Elevation.

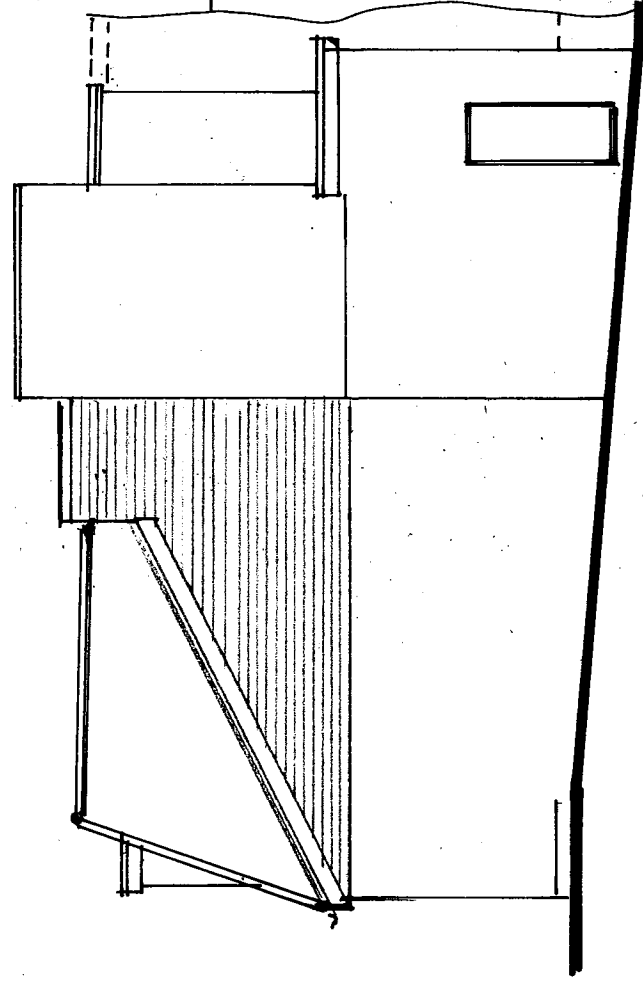

Proposed N.W. Elevation.

Proposed extension to form an internal stairwell at Churchill House, Jubilee Road, Waterloooville, Hants PO7 7RE			
Churchill Concrete Products Ltd..			
Scale	1:50	1:100	Date July 2019
A3 Drawing Number	3		
Revision			