



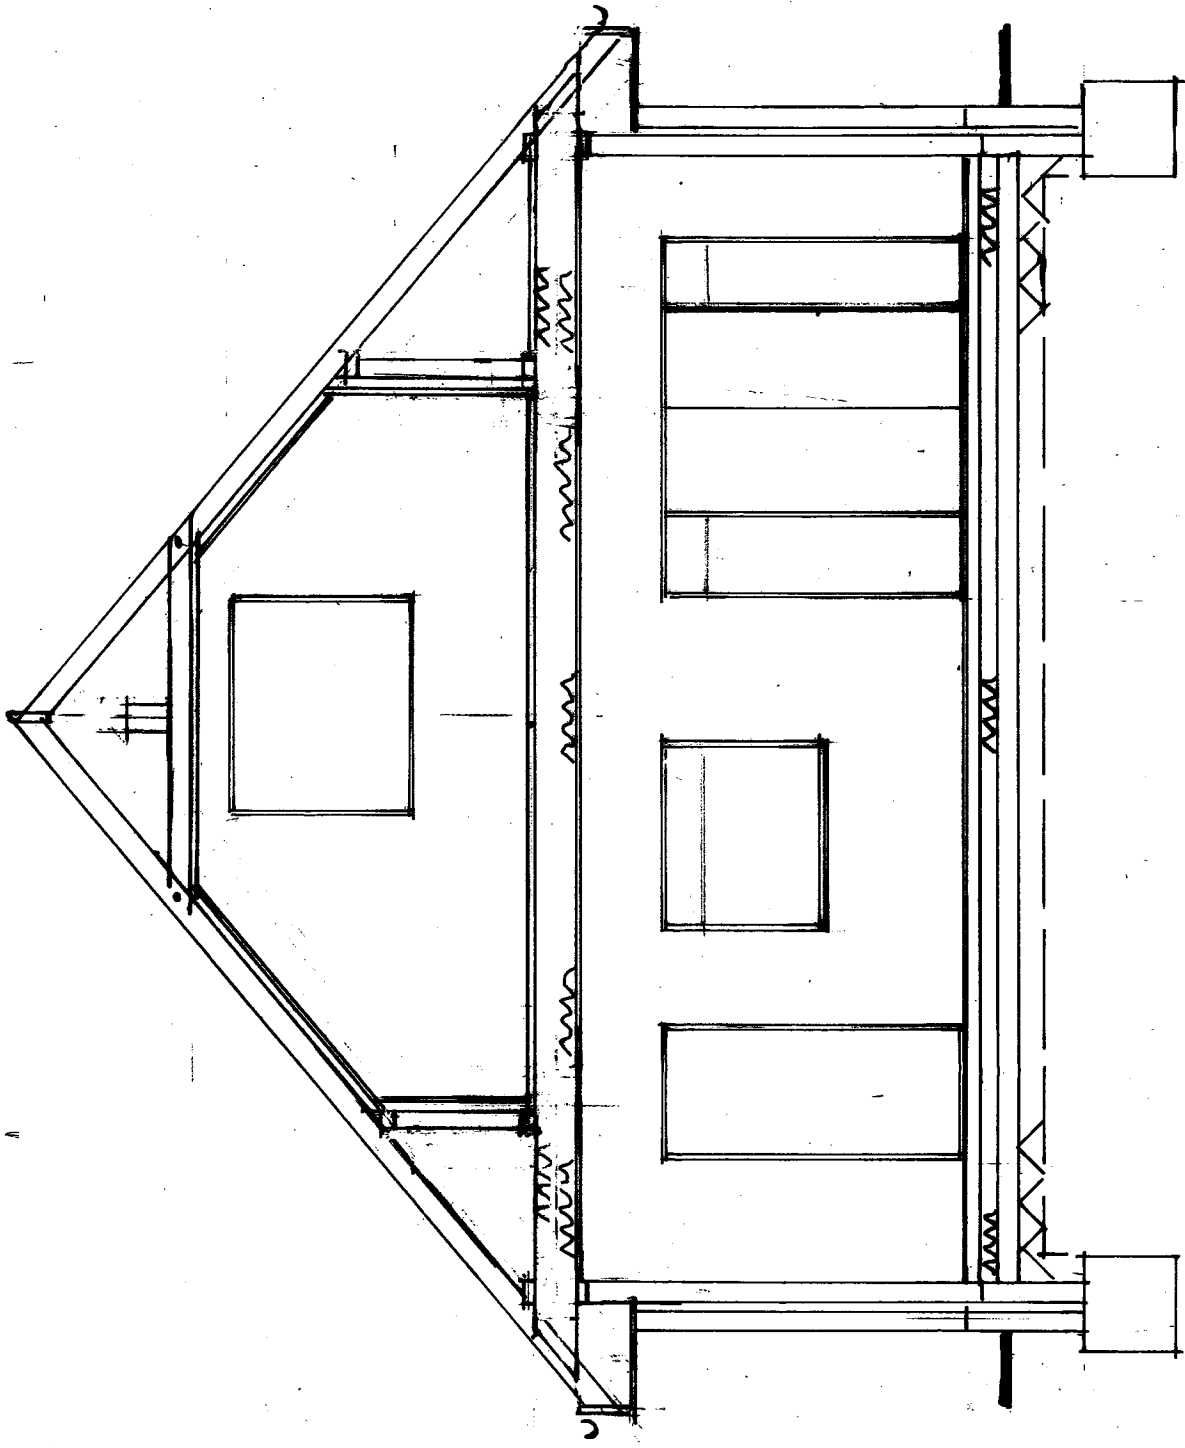

Section Y-Y.

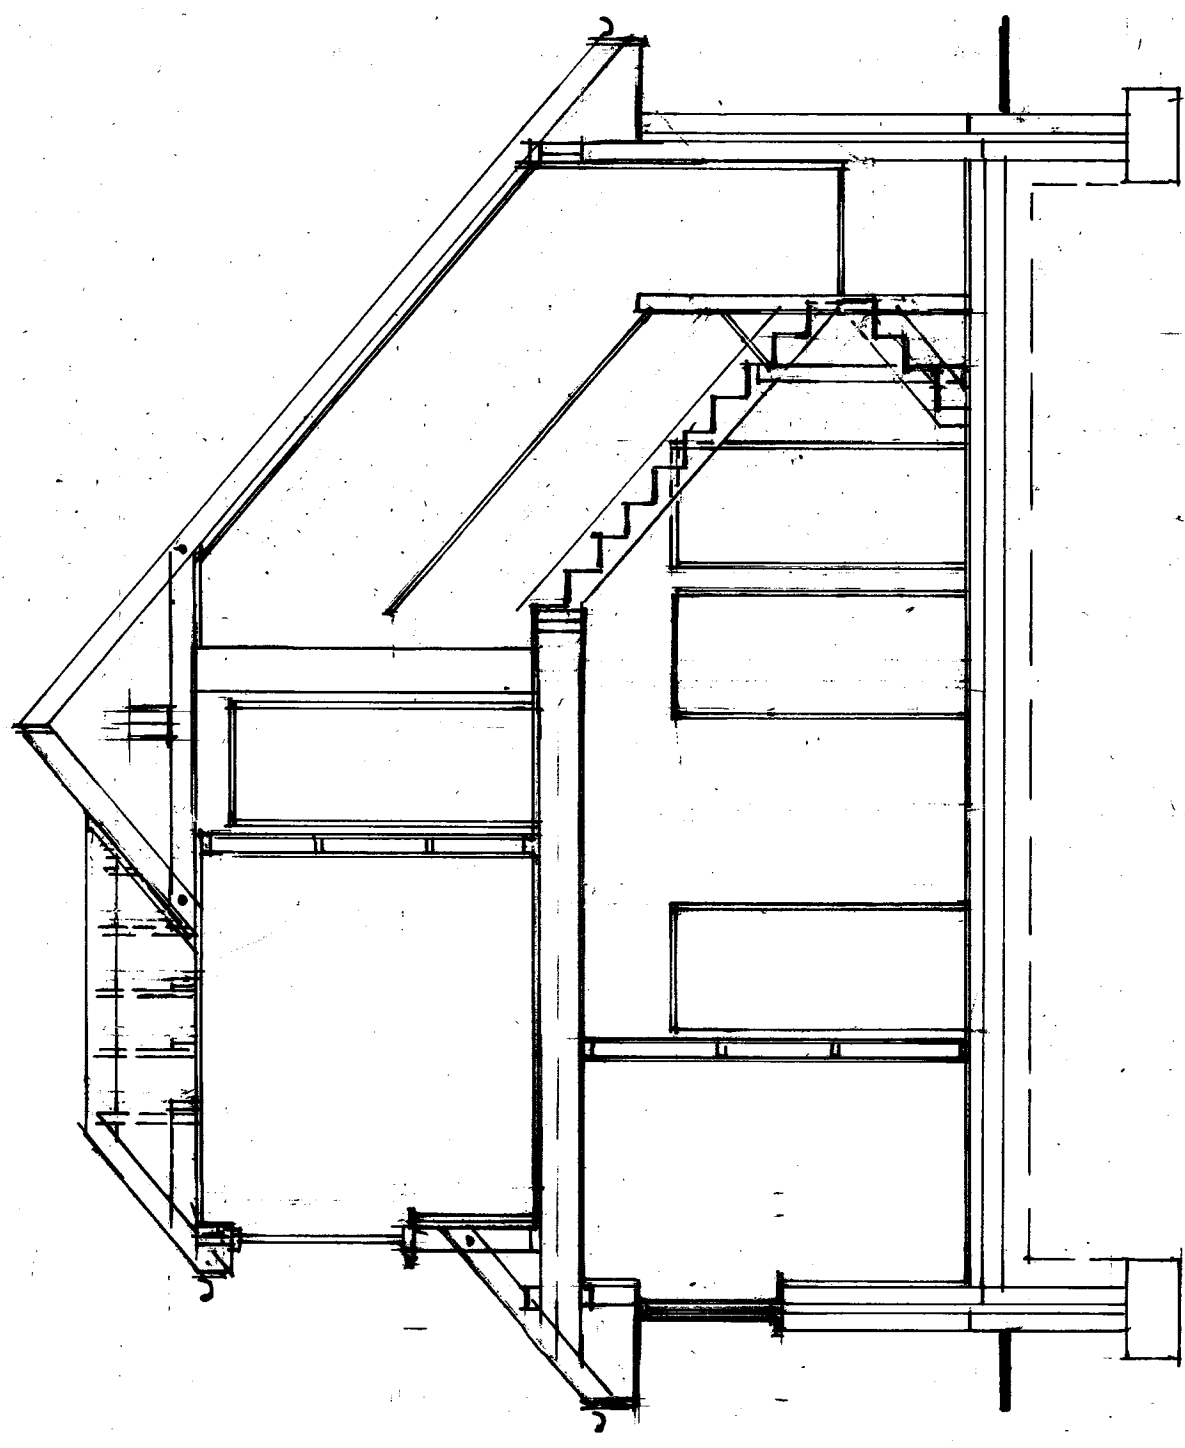

Section X-X.

Bar scale 1:50



Proposed rear extension, roof hips to gables and rooms within incl. side dormer at 23 Milton Road, Waterlooville, Hants. PO7 6AB

Mrs S Whiteland-Smith.

Scale 1:50 Date August 2020

A3 Drawing Number 4

Revision A