


26 Deverell Place, Widley - 4180.20.CC

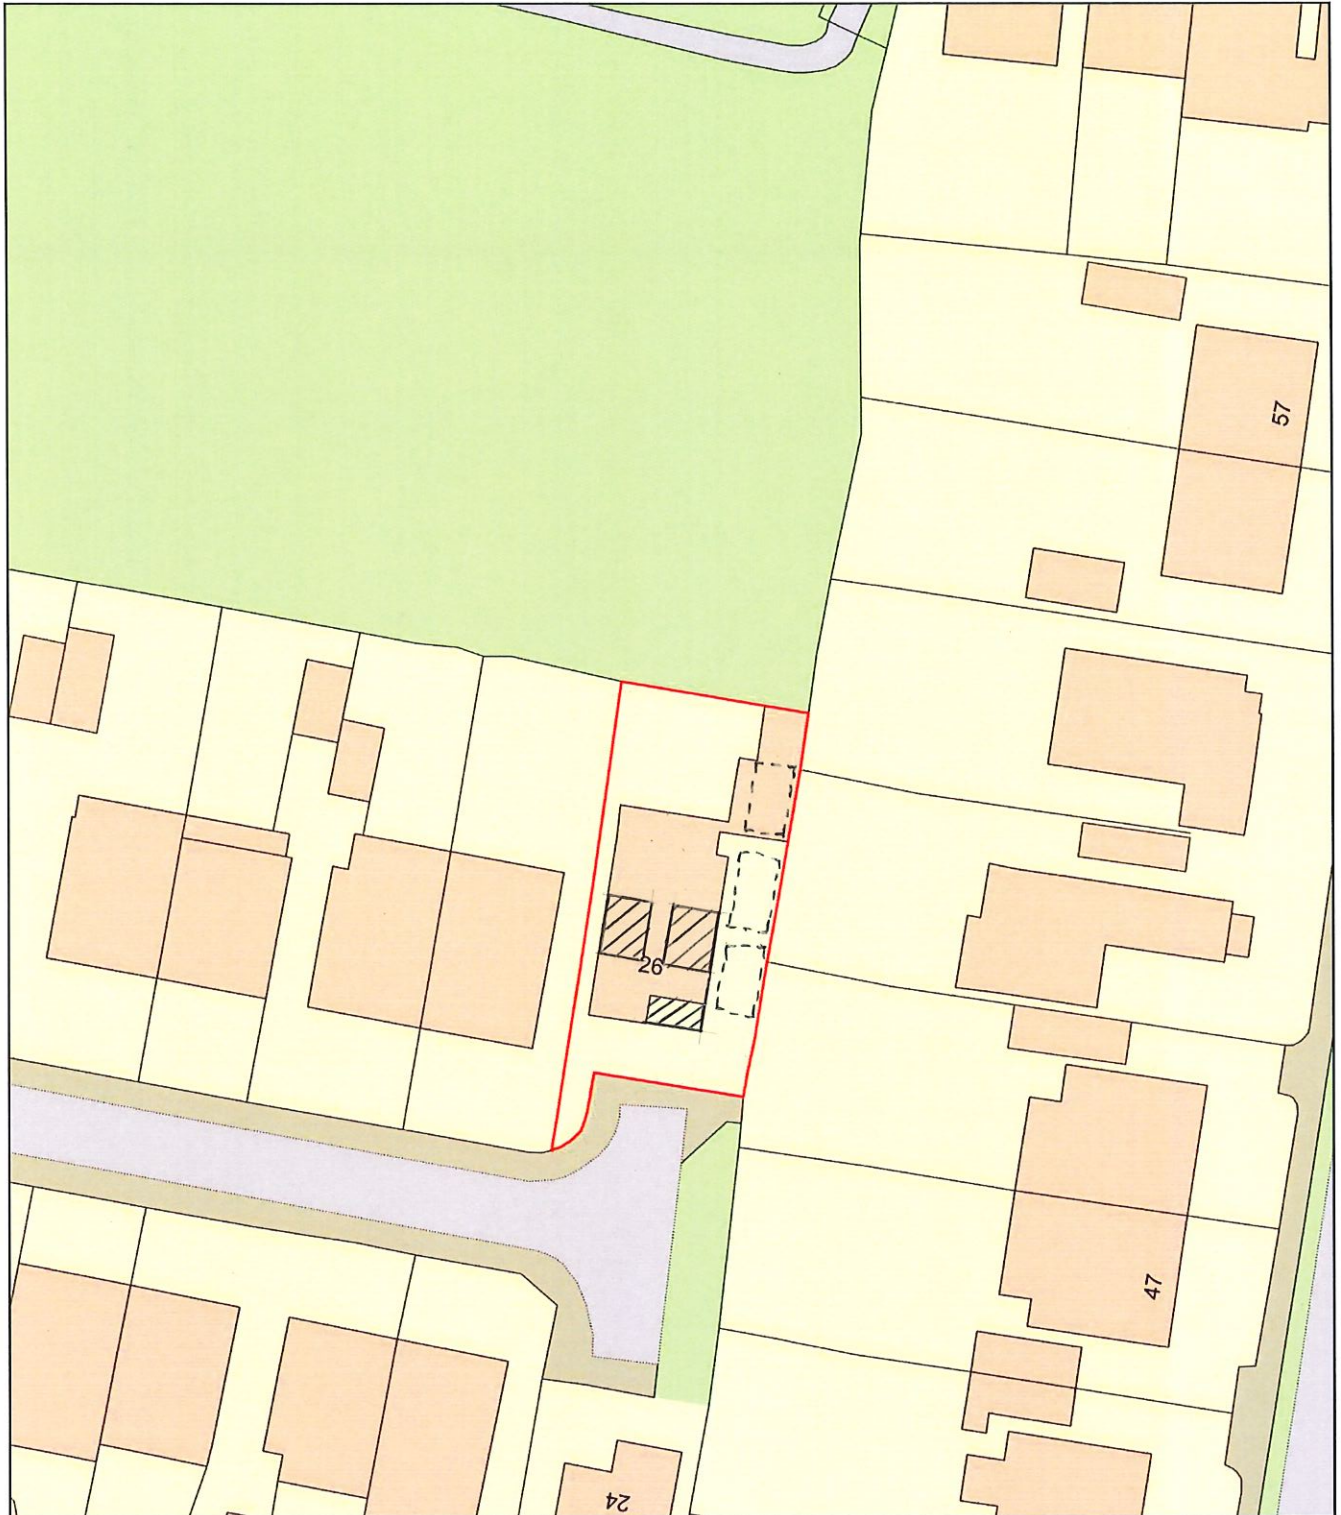

0 20
Metres



Plan Produced for: Thorns Young Architectural

Date Produced: 09 Nov 2020

Plan Reference Number: TQRQM20314102651423

Scale: 1:500 @ A4