




**CAD**

Critchley Architecture And Design Ltd.  
Contact: 02392 474 919 | info@caad.online

The Old Brewery, 15E South Street, Havant, PO9 1BU

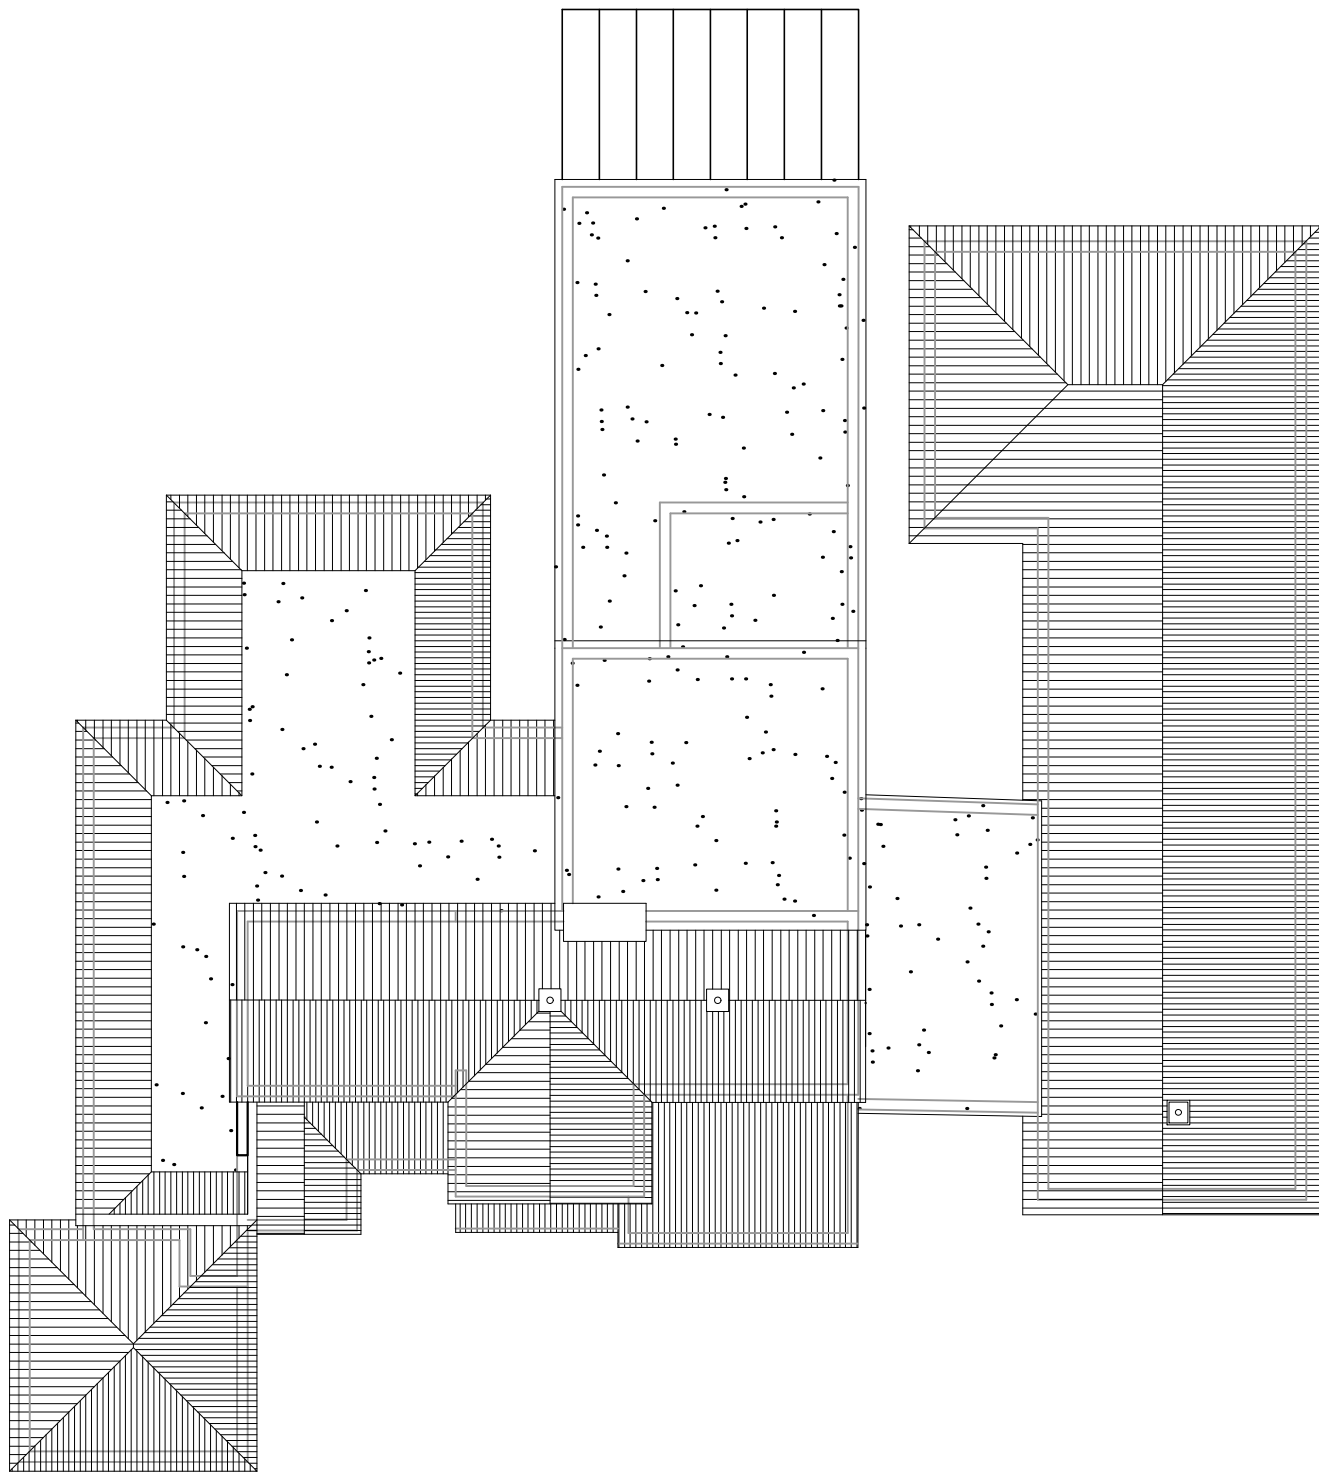

## Existing Roof Plan

| Revisions | a) Note/Date/Initial |
|-----------|----------------------|
| b)        |                      |
| c)        |                      |
| d)        |                      |

Blossom House,  
Beech Grove,  
Hayling Island,  
PO11 9DP

Scale A1=1:100, A3=1:200  
Drawn SAR  
Date 06/10/2020

1618-252<sup>0</sup>

20m

40m

60m

80m