


PHYSICAL SCALE IN METERS @ 1:50

KEY:

- = new
- - - = existing removed

NOTES:
This drawing has been produced solely for PLANNING/DESIGN.
Do not Scale from this Drawing except for planning purposes.
Any change shown is presumed and to be checked on site before commencement of works.
This drawing is the copyright of MF Designs Ltd.

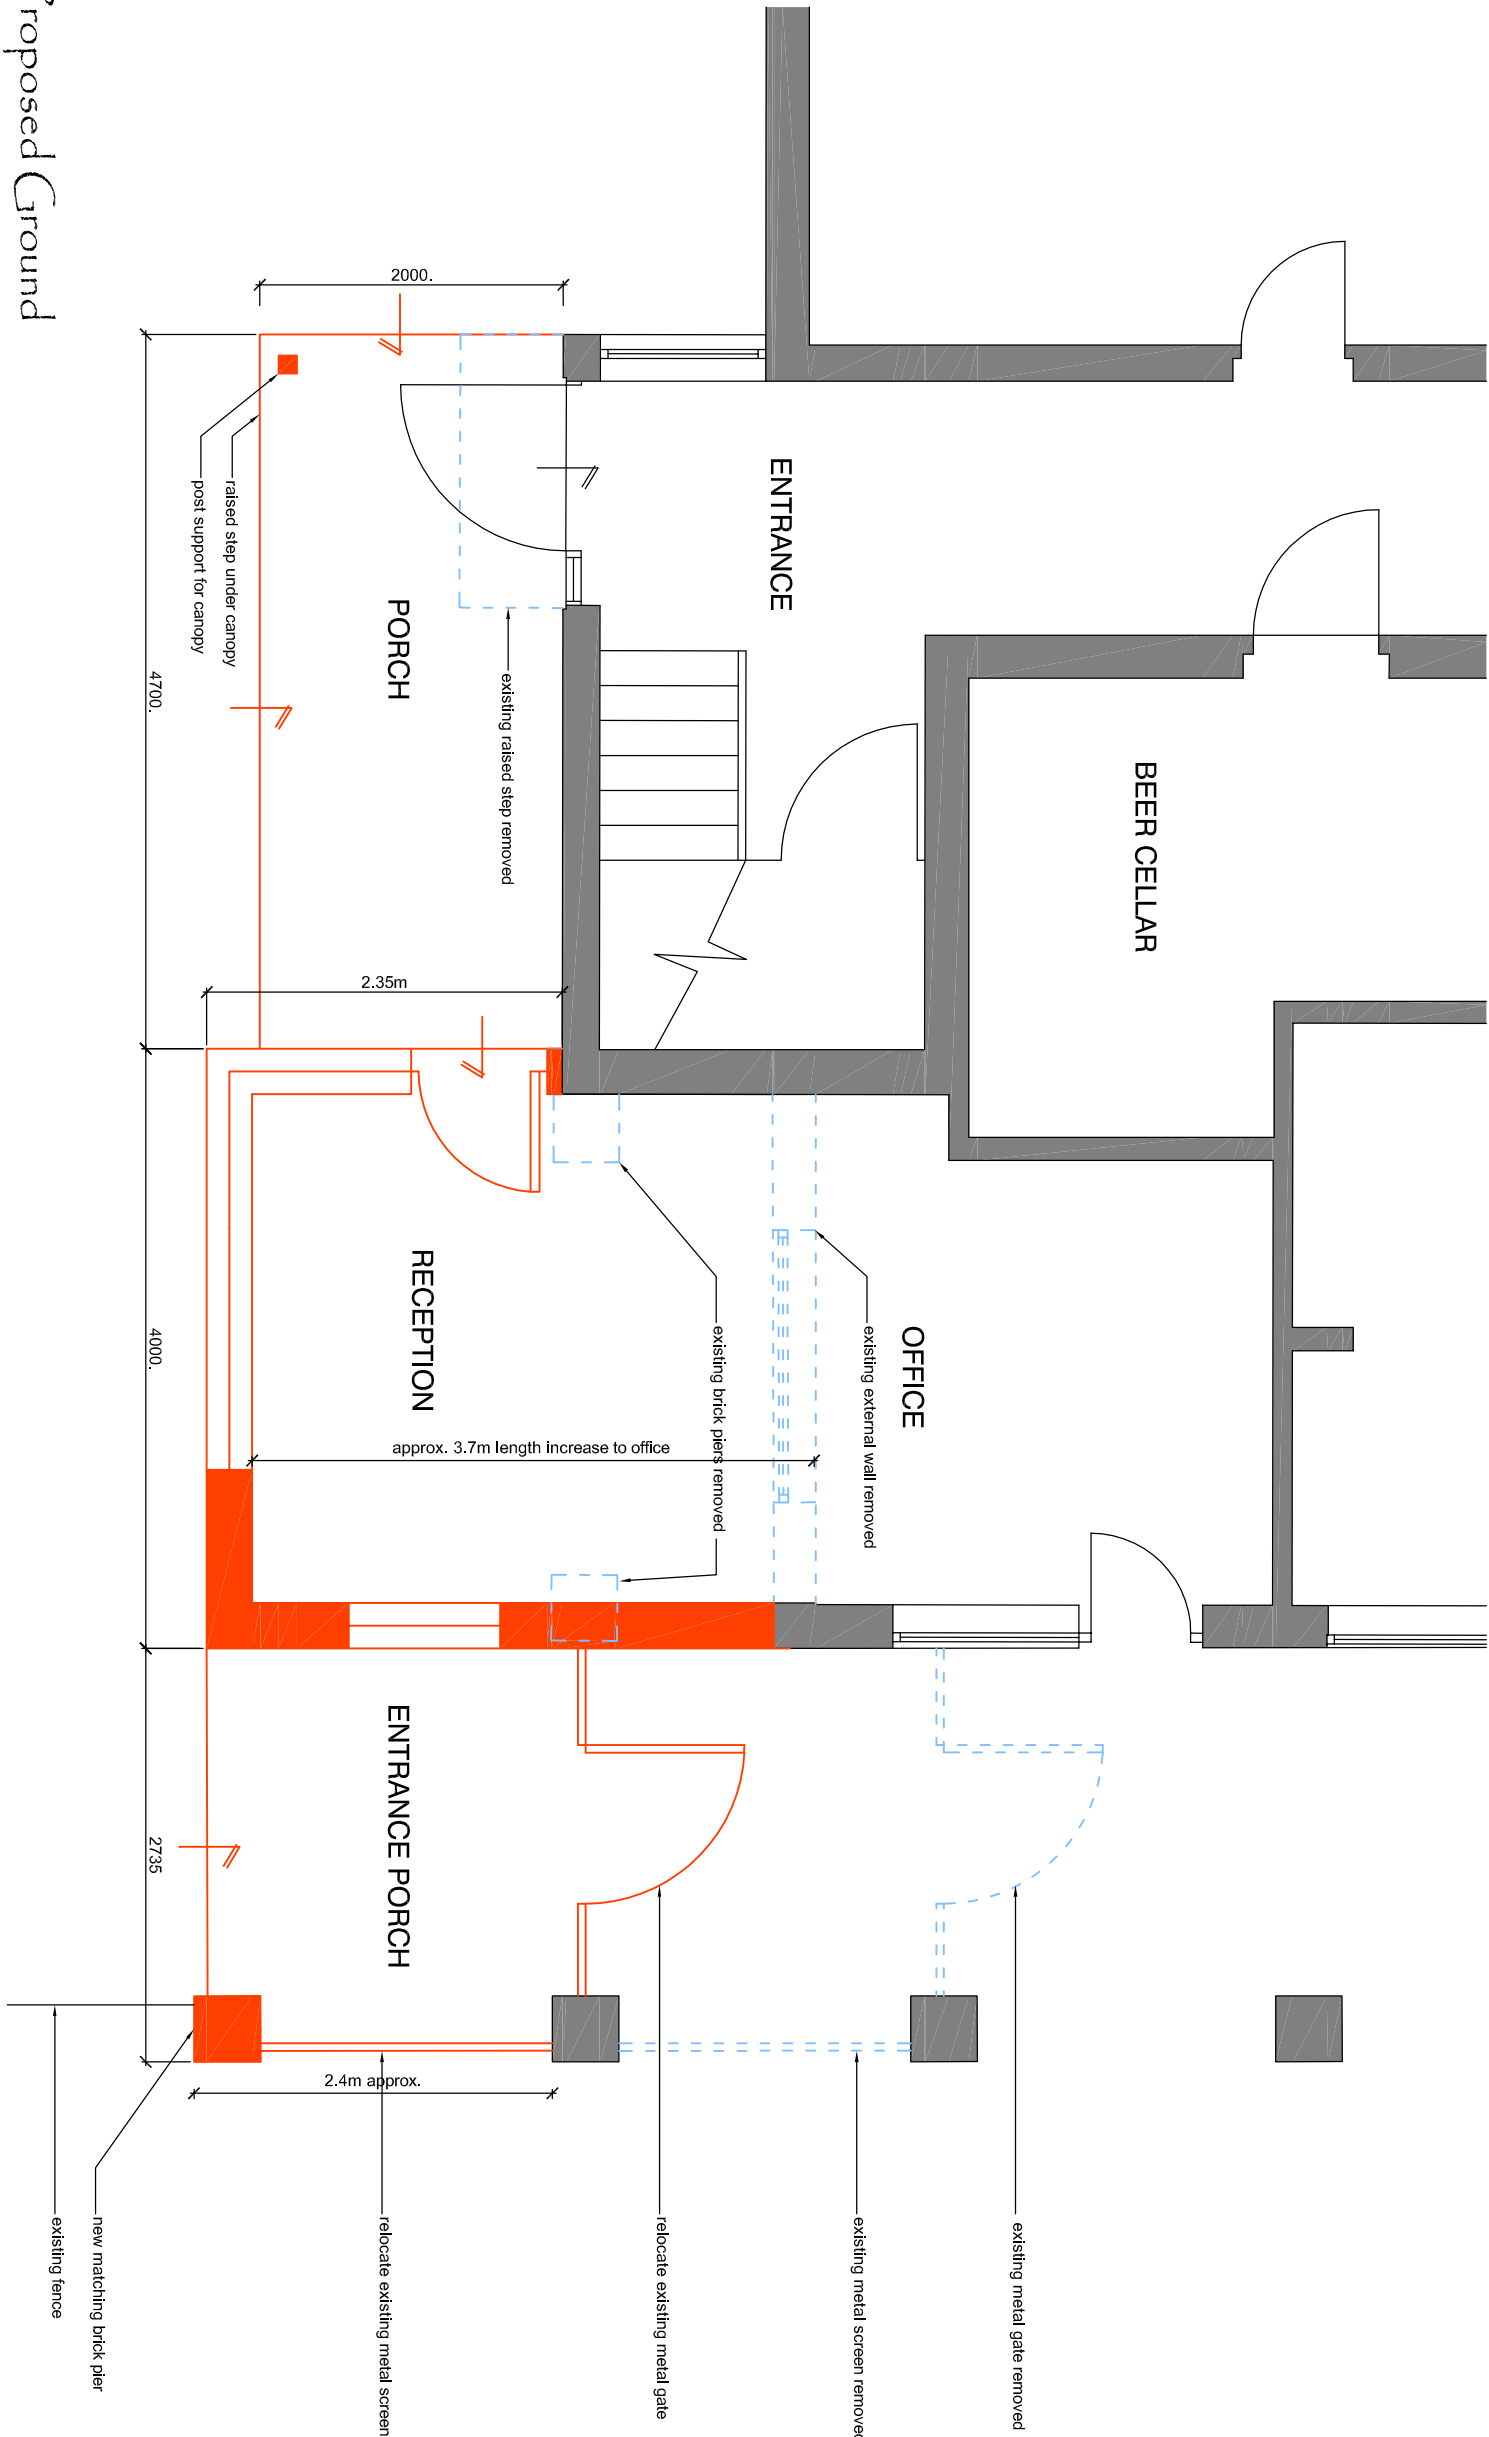

Proposed Ground



mf designs ltd
Chartered Architects



Office & Kitchen Extension, Porch Canopy and Extended Balcony
THE AVENUE LAWN TENNIS SQUASH & FITNESS CLUB