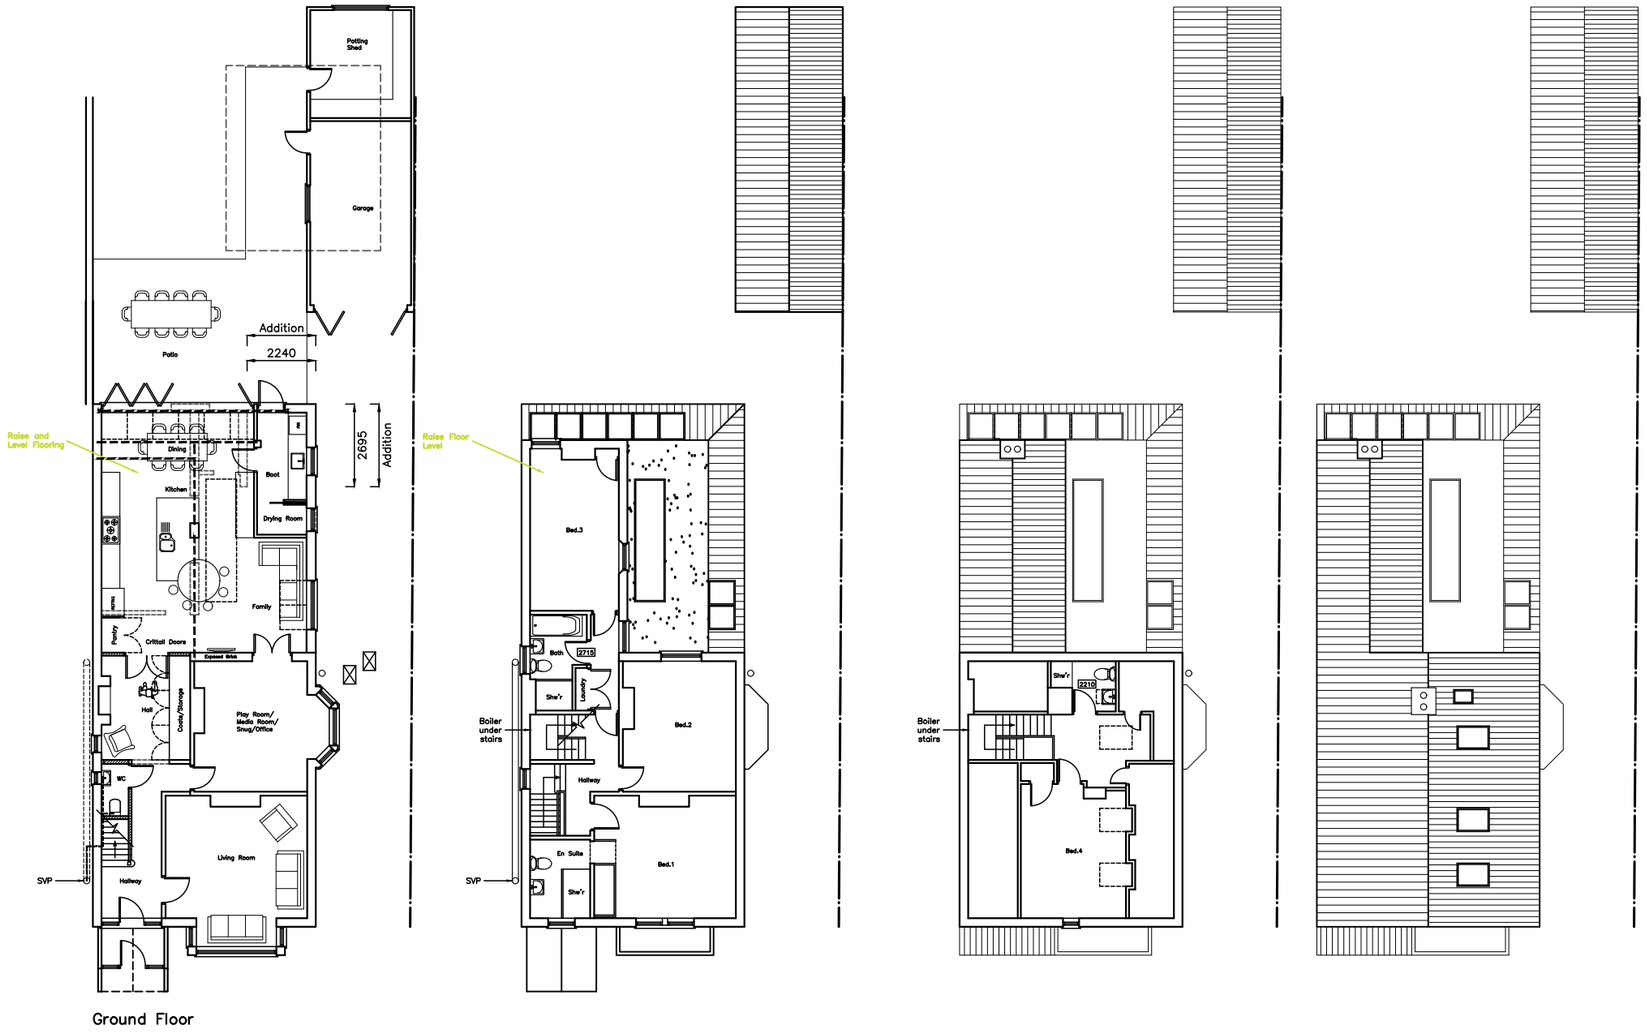

Ground Floor

First Floor

Second Floor

Roof

CAAD
Critchley Architecture And Design Ltd.
Contact: 02392 474 919 | info@caad.online
The Old Brewery,15E South Street, Havant, PO9 1BU

Proposed Floor Plans

Revisions

a) Plan updates/28.03.2020/SAR
b) Client Revisions/06.07.2020/CAL
c) WC move/11.11.2020/SAR
d) Garage fenestration/12.01.2021/SAR

48 Westbourne Av,
Emsworth,
Hampshire,
PO10 7QU

Scale A1=1:100, A3=1:200
Drawn SAR
Date 05/02/2020

20005–401D

20m 40m 60m 80m