
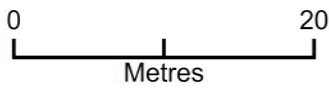


65 Scratchface Lane PO9 3NQ - Block Plan

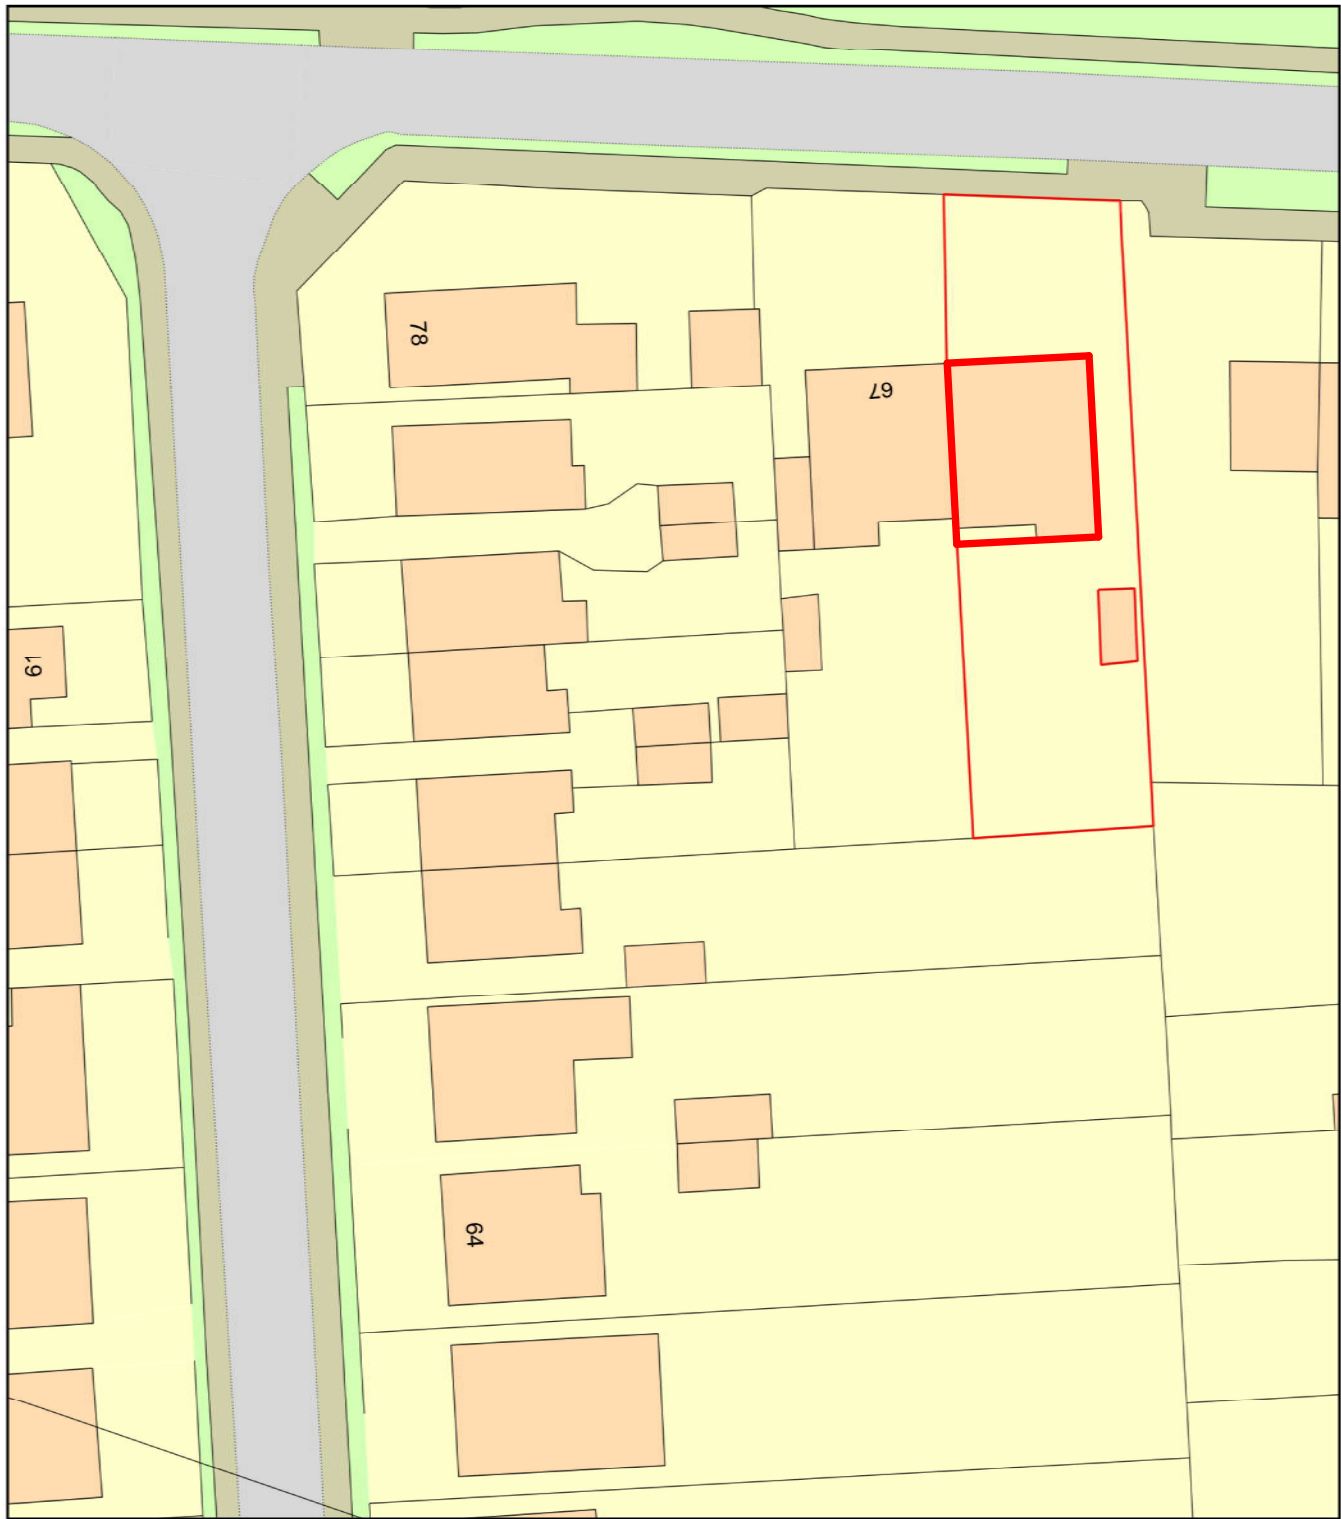

Plan Produced for: Parkers Design
Date Produced: 27 Sep 2020
Plan Reference Number: TQRQM20271141655143
Scale: 1:500 @ A4

© Crown copyright and database rights 2019 OS 100042766

1:500									100
1:200									20
1:100									10
1:50									5



PROJECT 65 Scratchface Lane PO9 3NQ	CLIENT Evetts		
	Date	Issue Date	Scale (@ A3)
SHEET Block Plan	Drawn by SW	DRAWING NUMBER P106	
	Checked by SR	REV	