



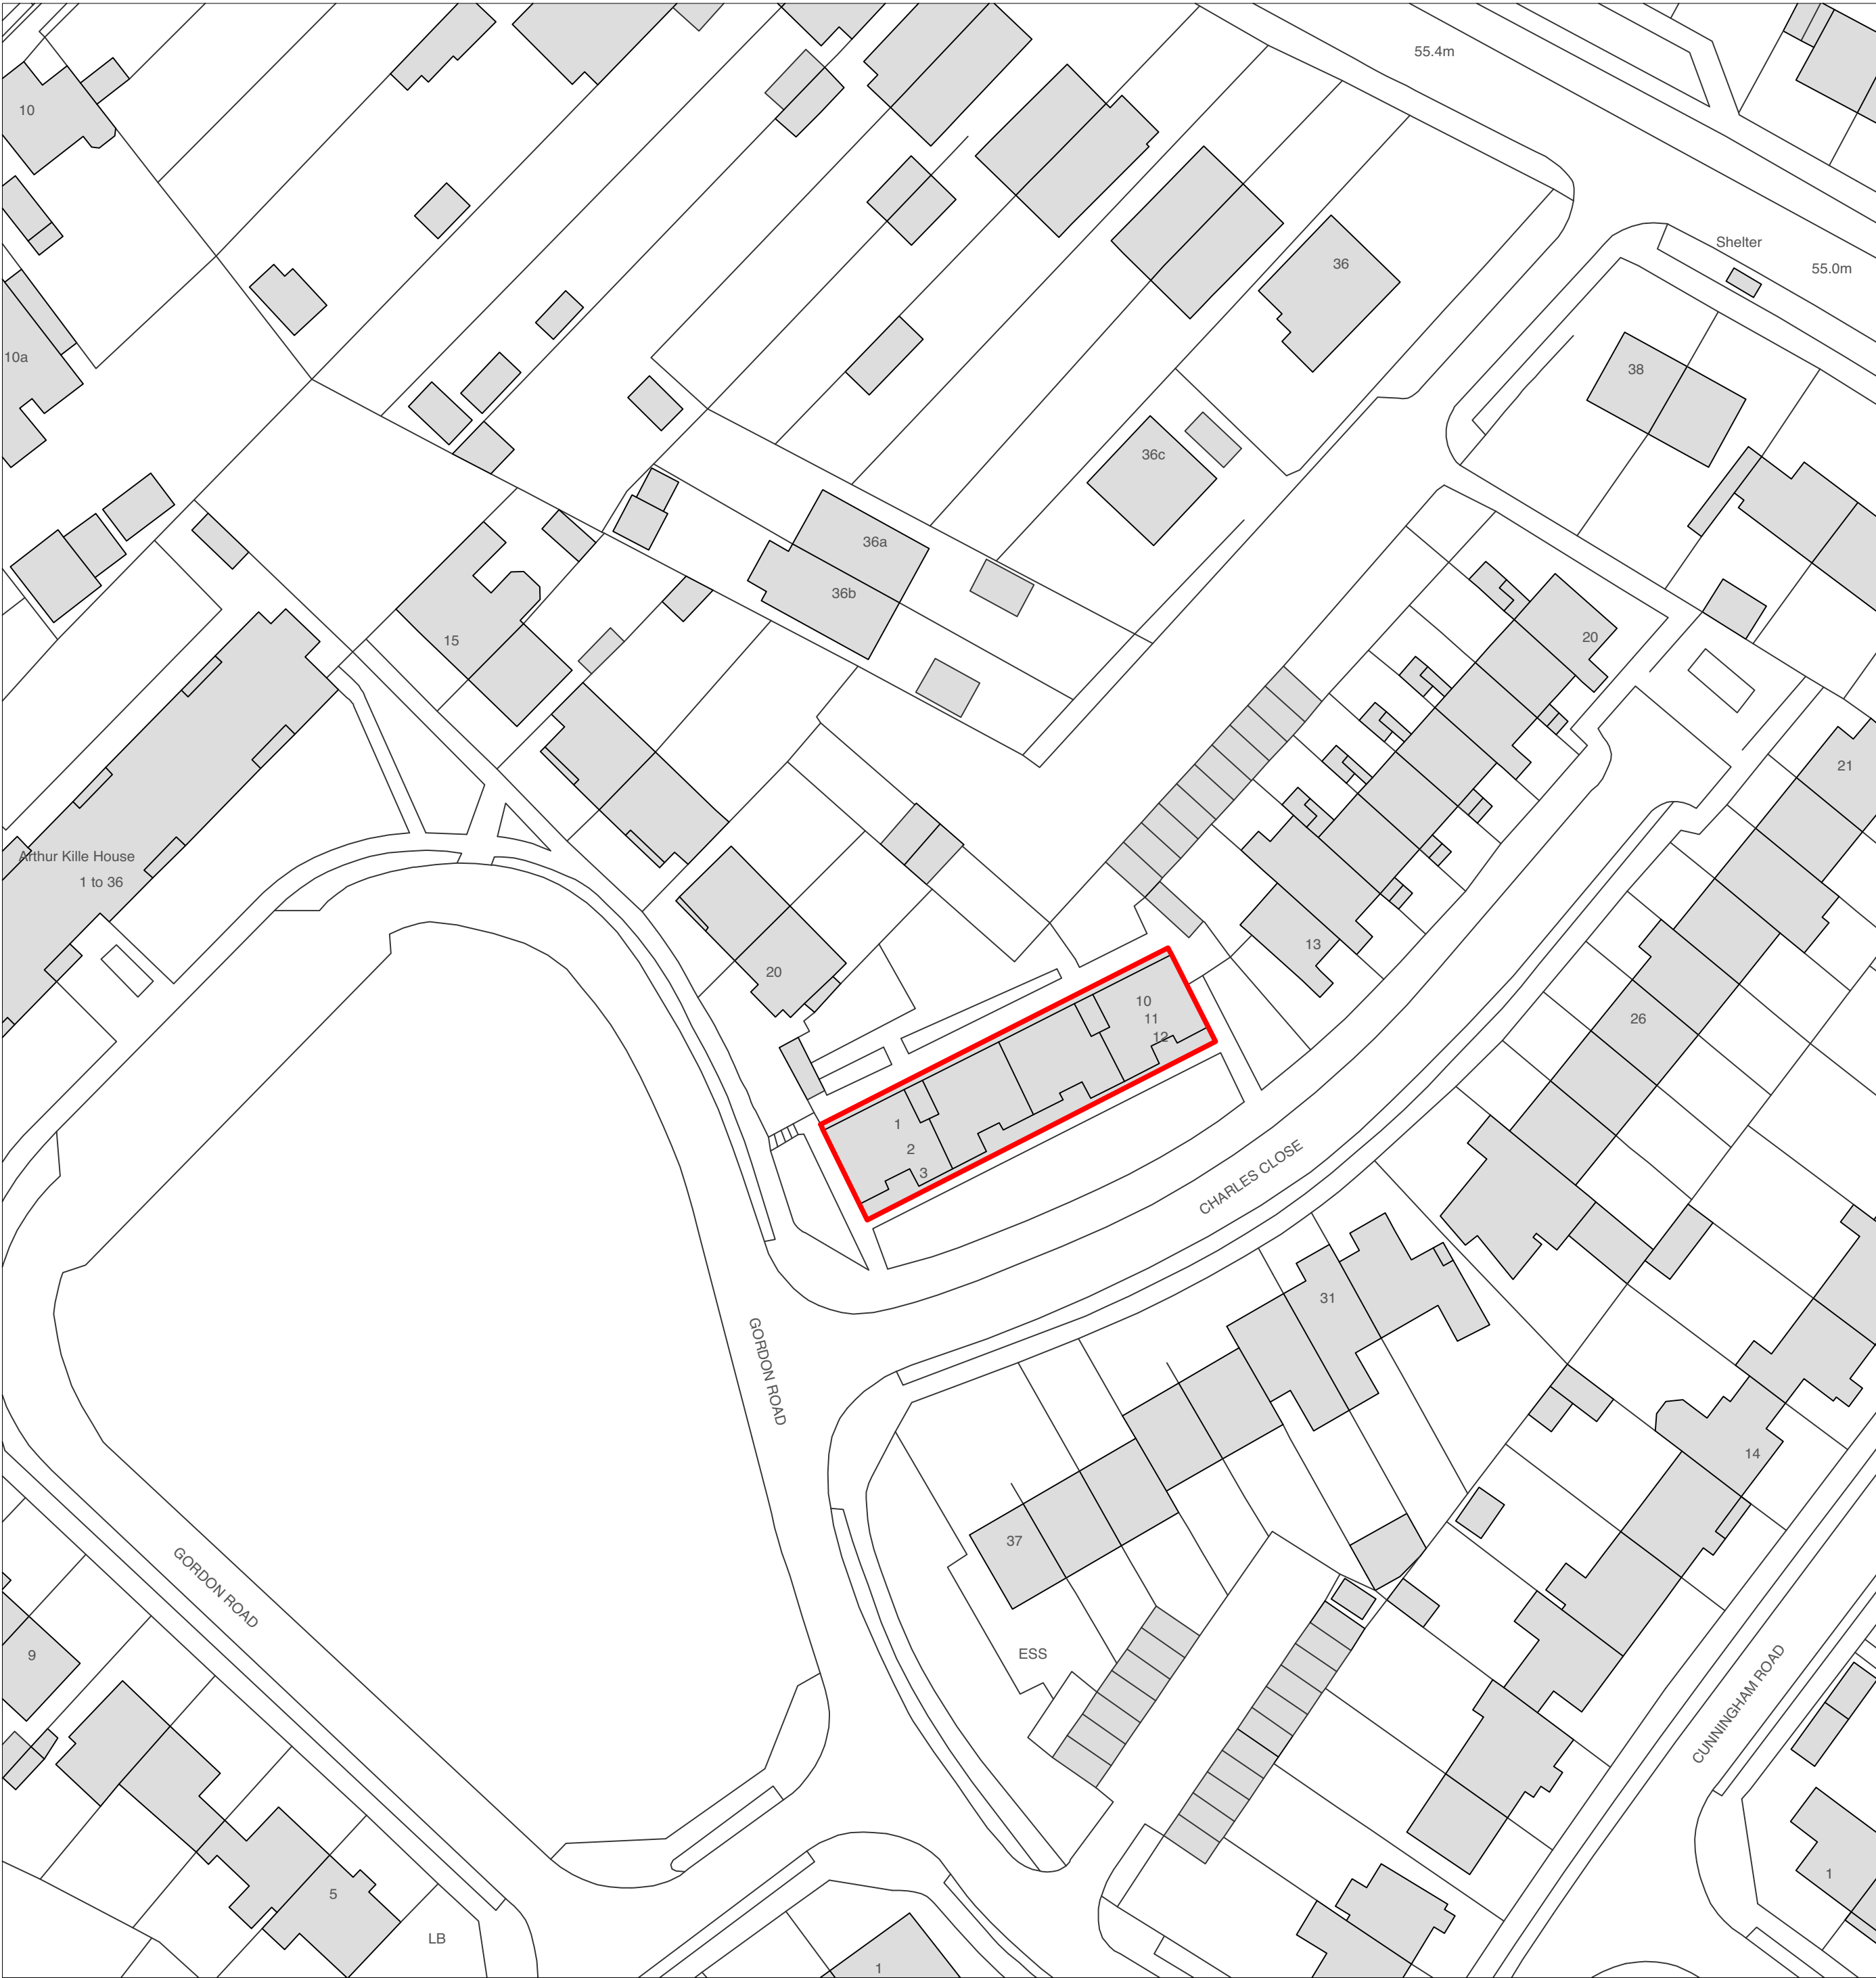

Ordnance Survey, (c) Crown Copyright 2020. All rights reserved. Licence number 100022432

SITE BLOCK PLAN

Scale 1:500 @ A1

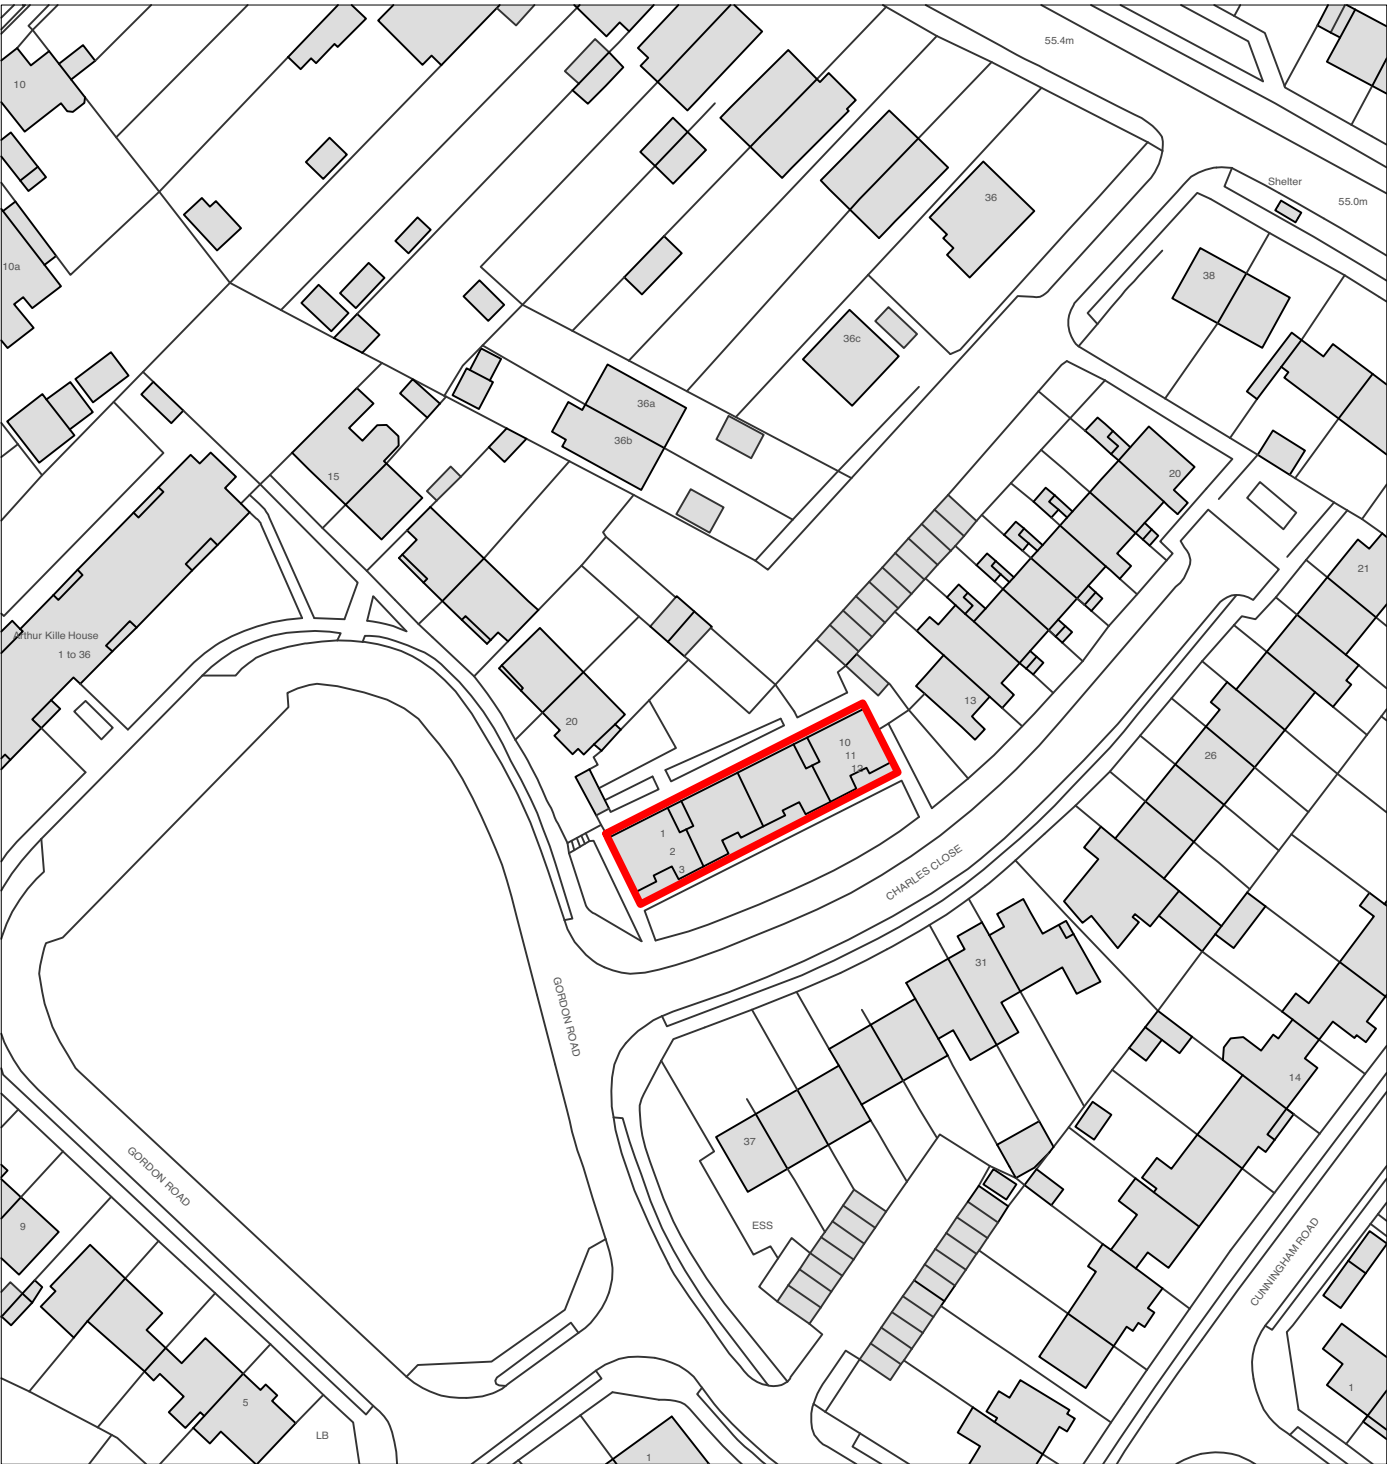

SITE LOCATION PLAN

Scale 1:1000 @ A1

KEY:

- Overall site boundary.
- Existing building of proposed door replacement.


SITE LOCATION AND BLOCK PLAN
(CHARLES CLOSE)



Scale 1:500 @ A1



Scale 1:1000 @ A1

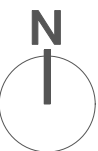

Chartered Architects
Chartered Building Surveyors
Interior Designers
CDM Services

3 GP Centre, Yeoman Road,
Ringwood, Hampshire, BH24 3FF
+44 (0)425 472 833
www.kendallkingscott.co.uk
© Copyright

Project
Door Replacements

Client
The Guinness Partnership

Scale Paper Size Filename
AS SHOWN ISO A1 200831.vwx

P1 29/09/20 JG EM Planning Issue.
Rev Date By Ap Note

Drawing Title
Site Location and Block Plan
(Charles Close)

Project Number Drawing Number Revision
200831-1104 P1

Date Drawn Checked Purpose/Status
29/09/2020 JG EM PLANNING

Check all dimensions and levels on site

Only to be used on the site for which designed. The electronic transmission of designs/information contained in this drawing is carried out entirely at the User's risk and Kendall Kingscott Ltd. will have no liability for any errors or inaccuracies arising therefrom. The production of amended or updated information from the said designs/information by the User is entirely the responsibility of the User and Kendall Kingscott Ltd. shall have no responsibility in respect thereof whatsoever.