


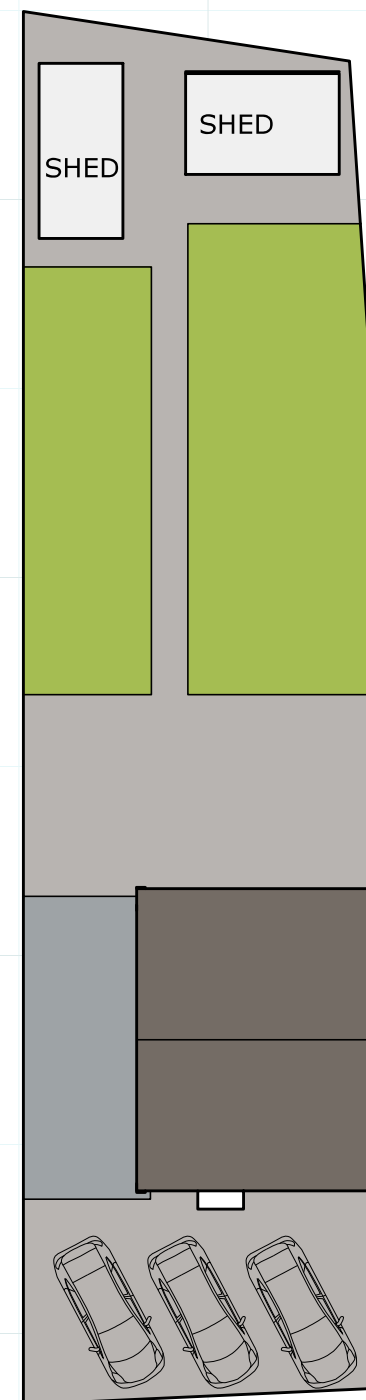


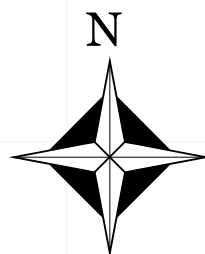

SCALE BAR 1:1250

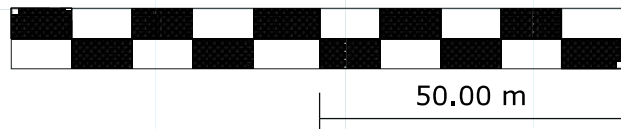

EXISTING BLOCK PLAN
SCALE 1:200

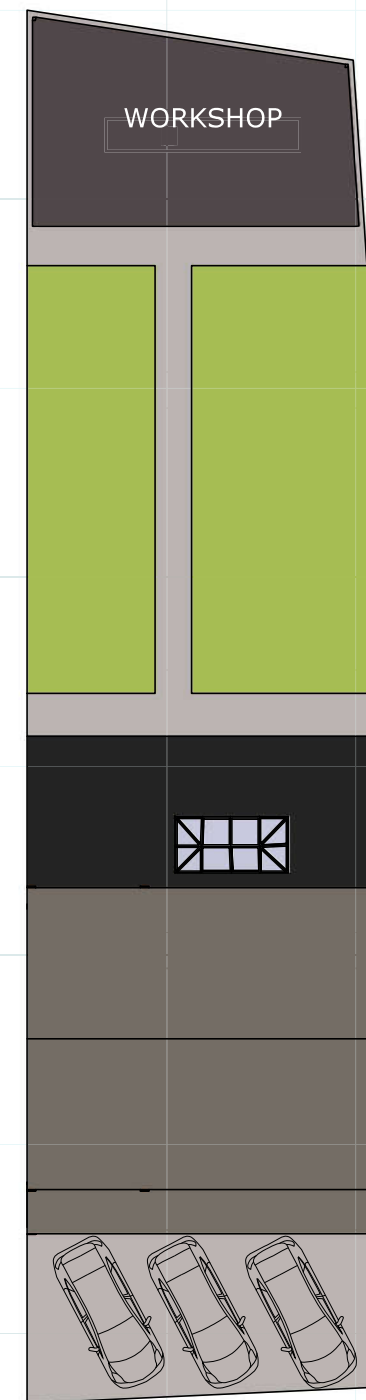

PROPOSED BLOCK PLAN
SCALE 1:200



13 BATTENS WAY
HAVANT
PO9 2DX

PLANNING APPLICATION:
SINGLE STOREY REAR, DOUBLE
STOREY SIDE EXTENSION
AND OUTBUILDING
SCALE 1:100/200/1250

DATE:
23/2/21