



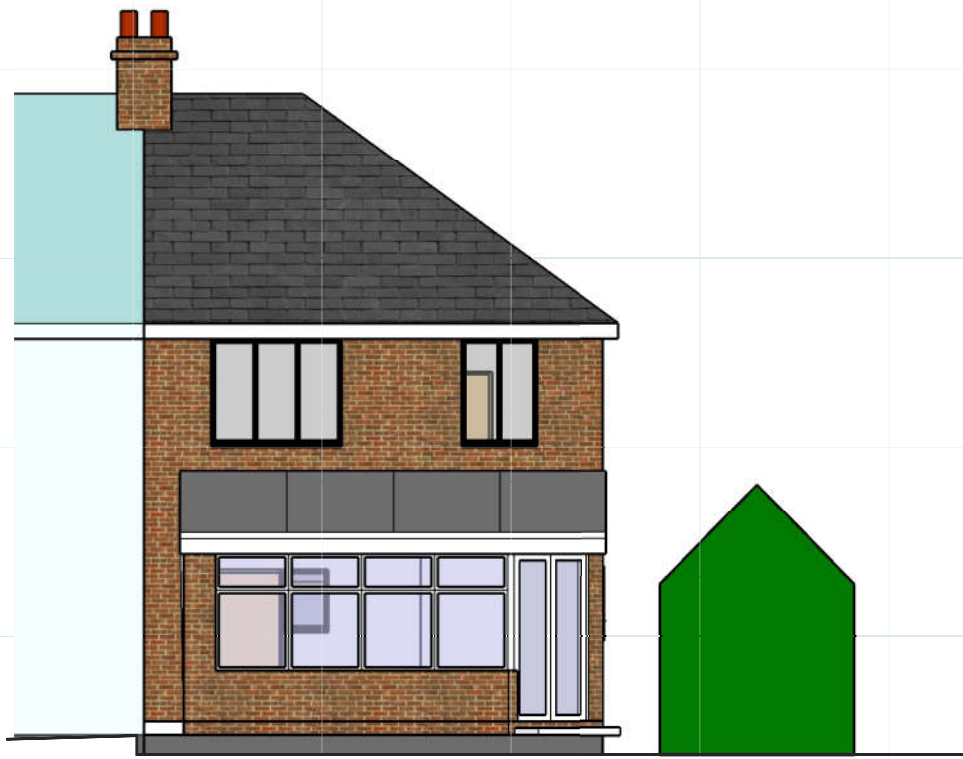

EXISTING NORTH ELEVATION




EXISTING WEST ELEVATION

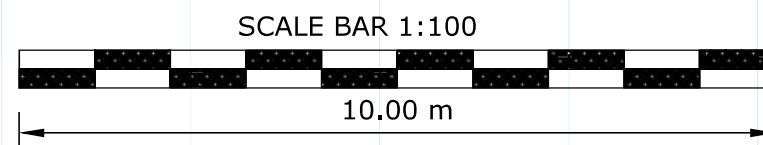

SCALE BAR 1:100

10.00 m

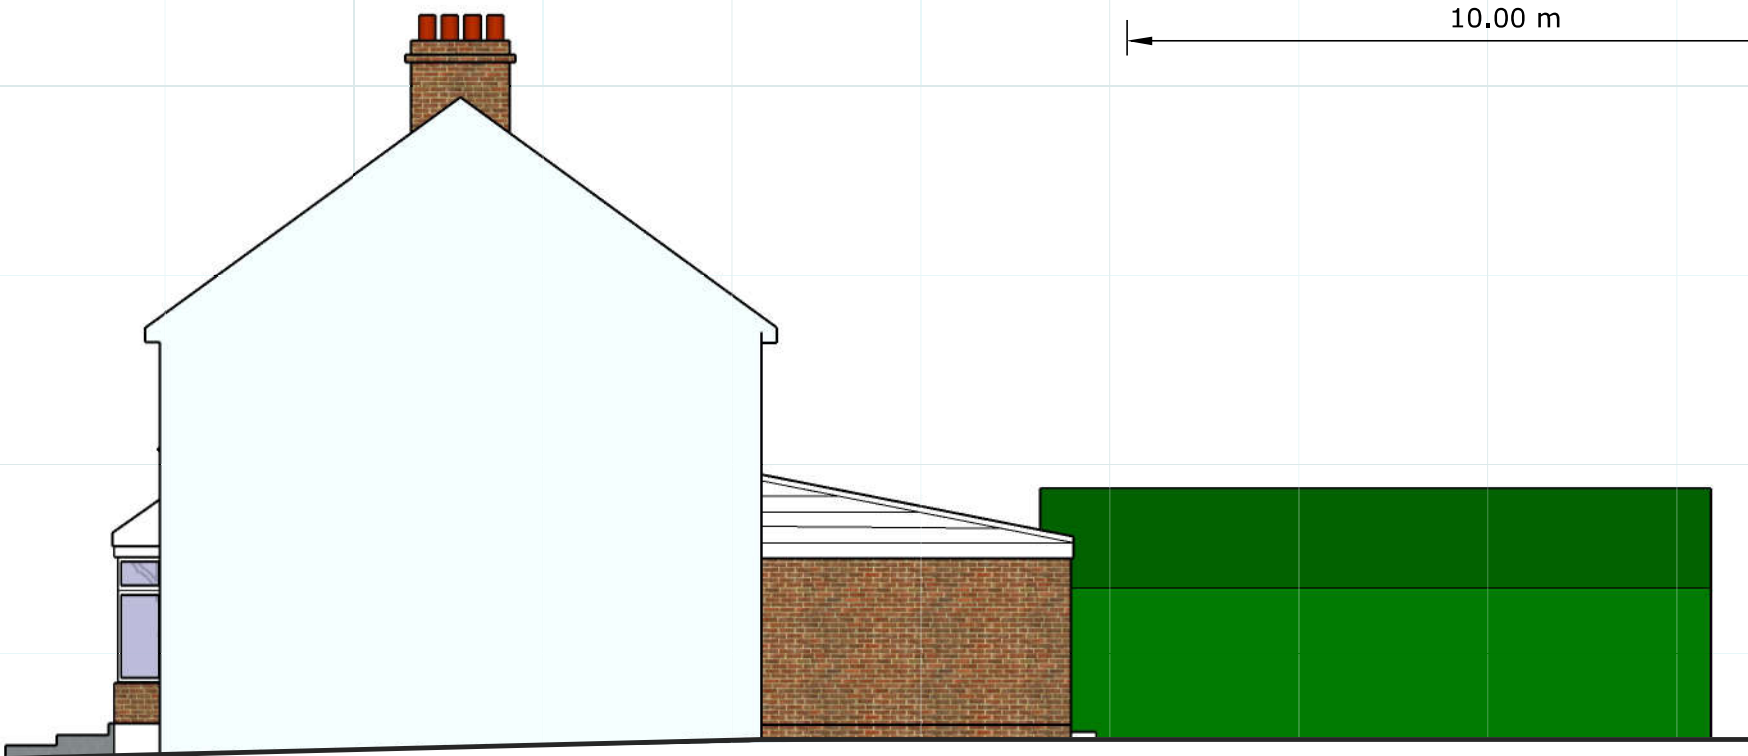

EXISTING EAST ELEVATION



EXISTING SOUTH ELEVATION