





FRONT

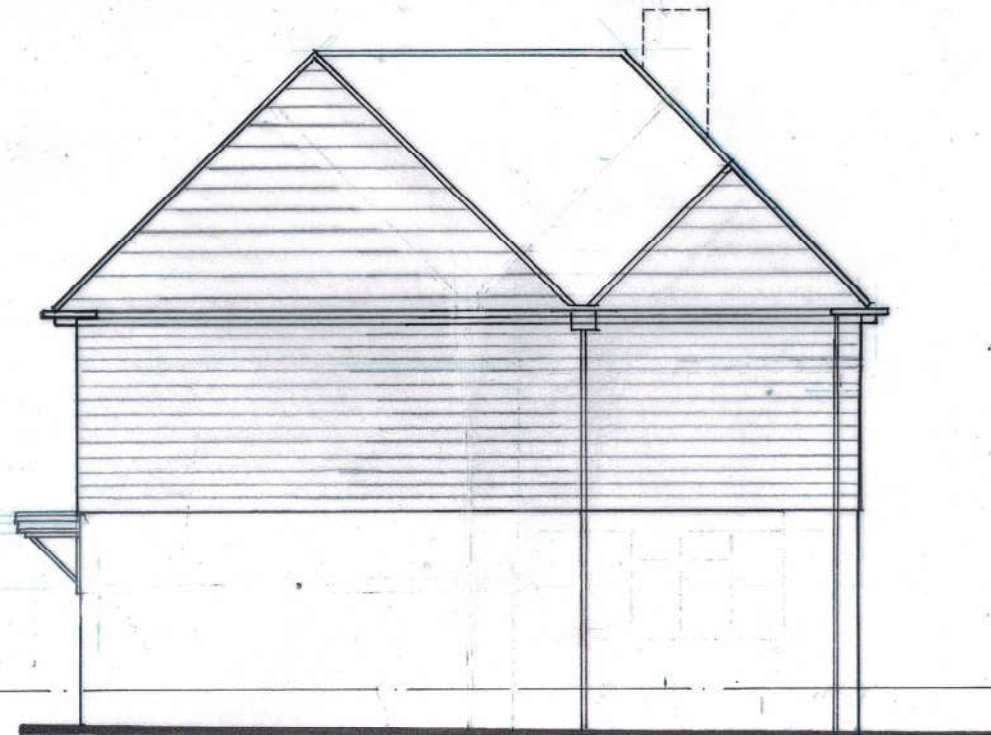

SIDE

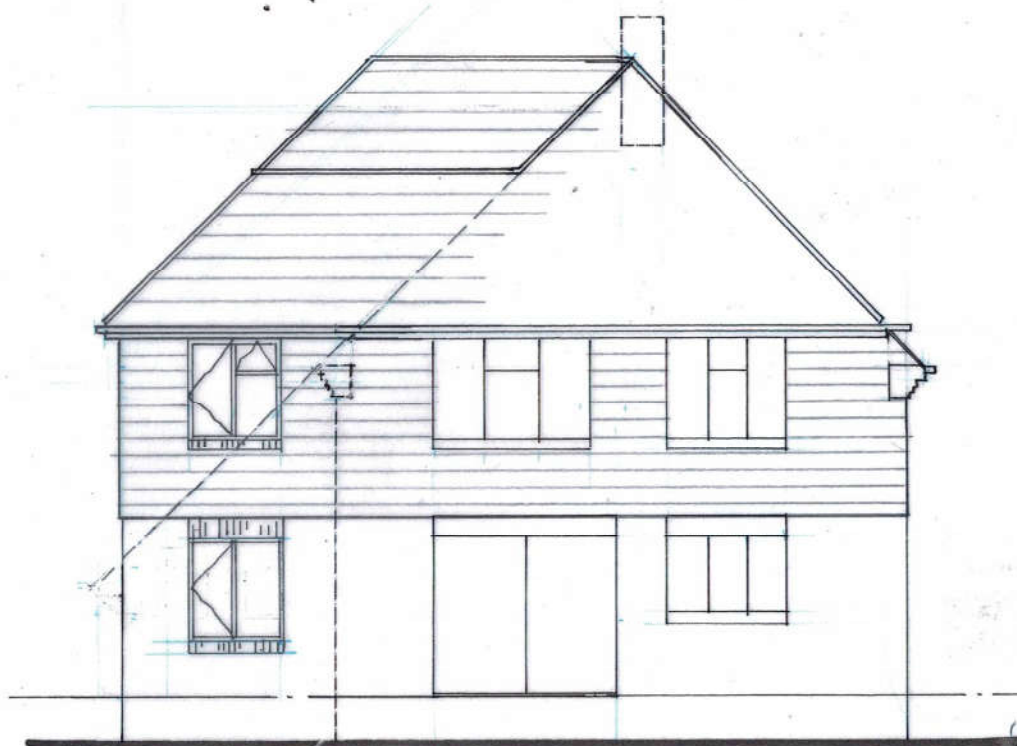

REAR



SIDE

0 1 2 3 4 Scale 1:100

A	FEB 21	WINDOW/DOOR TO SIDE/ROOF	DT
DEREK TREAGUS ASSOCIATES ARCHITECTURAL SERVICES Tel: 07956 624094 Email: derek.treagus@gmail.com			
Project	SIDE EXTENSION AT 8 WARFIELD AVENUE, WATERLOOVILLE, HAMPSHIRE.		
Client	Mr & Mrs T Gough		
Subject	Planning Drawing Proposed Elevations		
Date:	Feb 2021	Scale:	1: 100@ A3
Rev:	A	Drg. No.	21/111/07
• Copyright reserved. • All dimensions are to be site confirmed and should not be scaled unless for Planning purposes. • Verify all queries with the office.			