
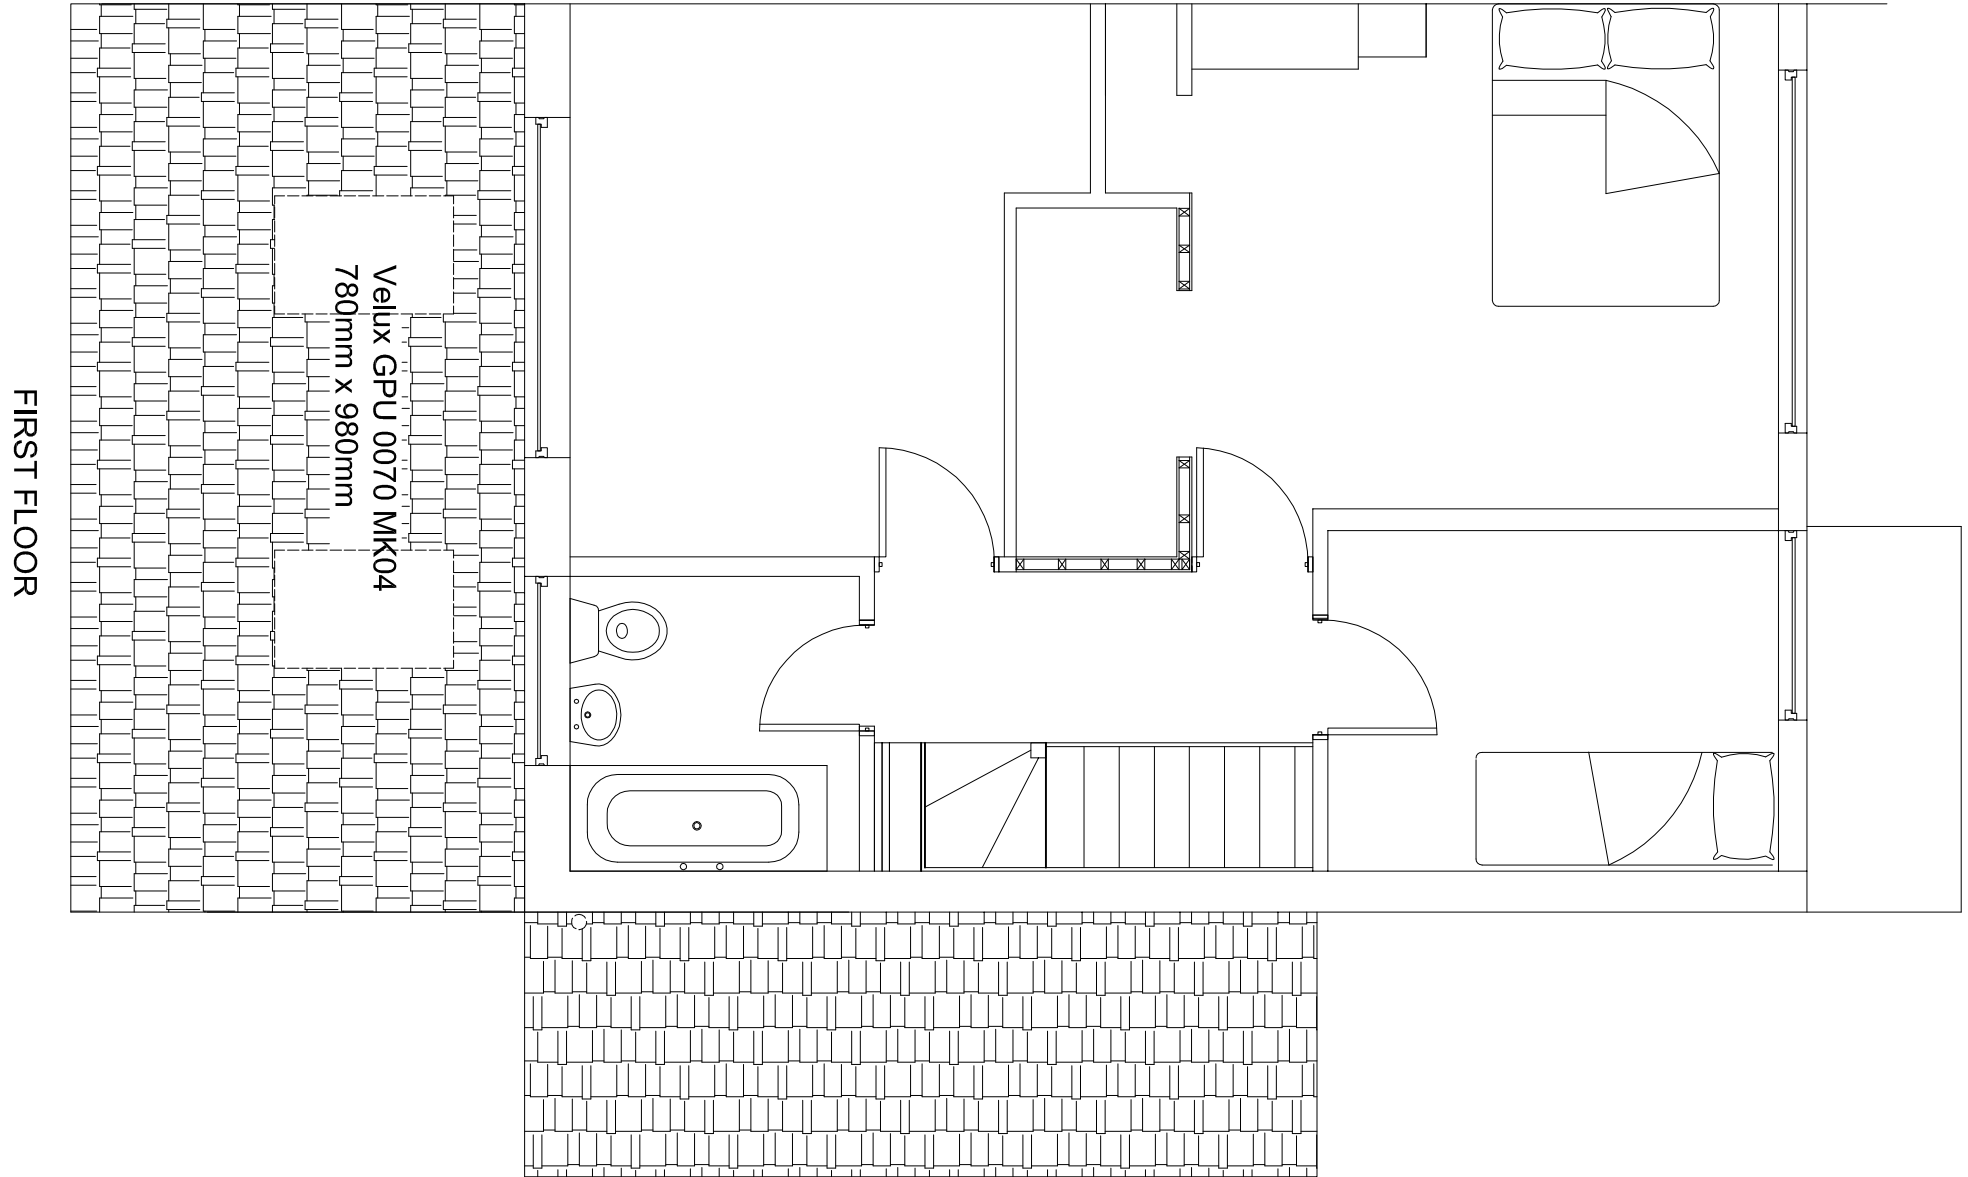


FOR PERMITTED DEVELOPMENT PURPOSES

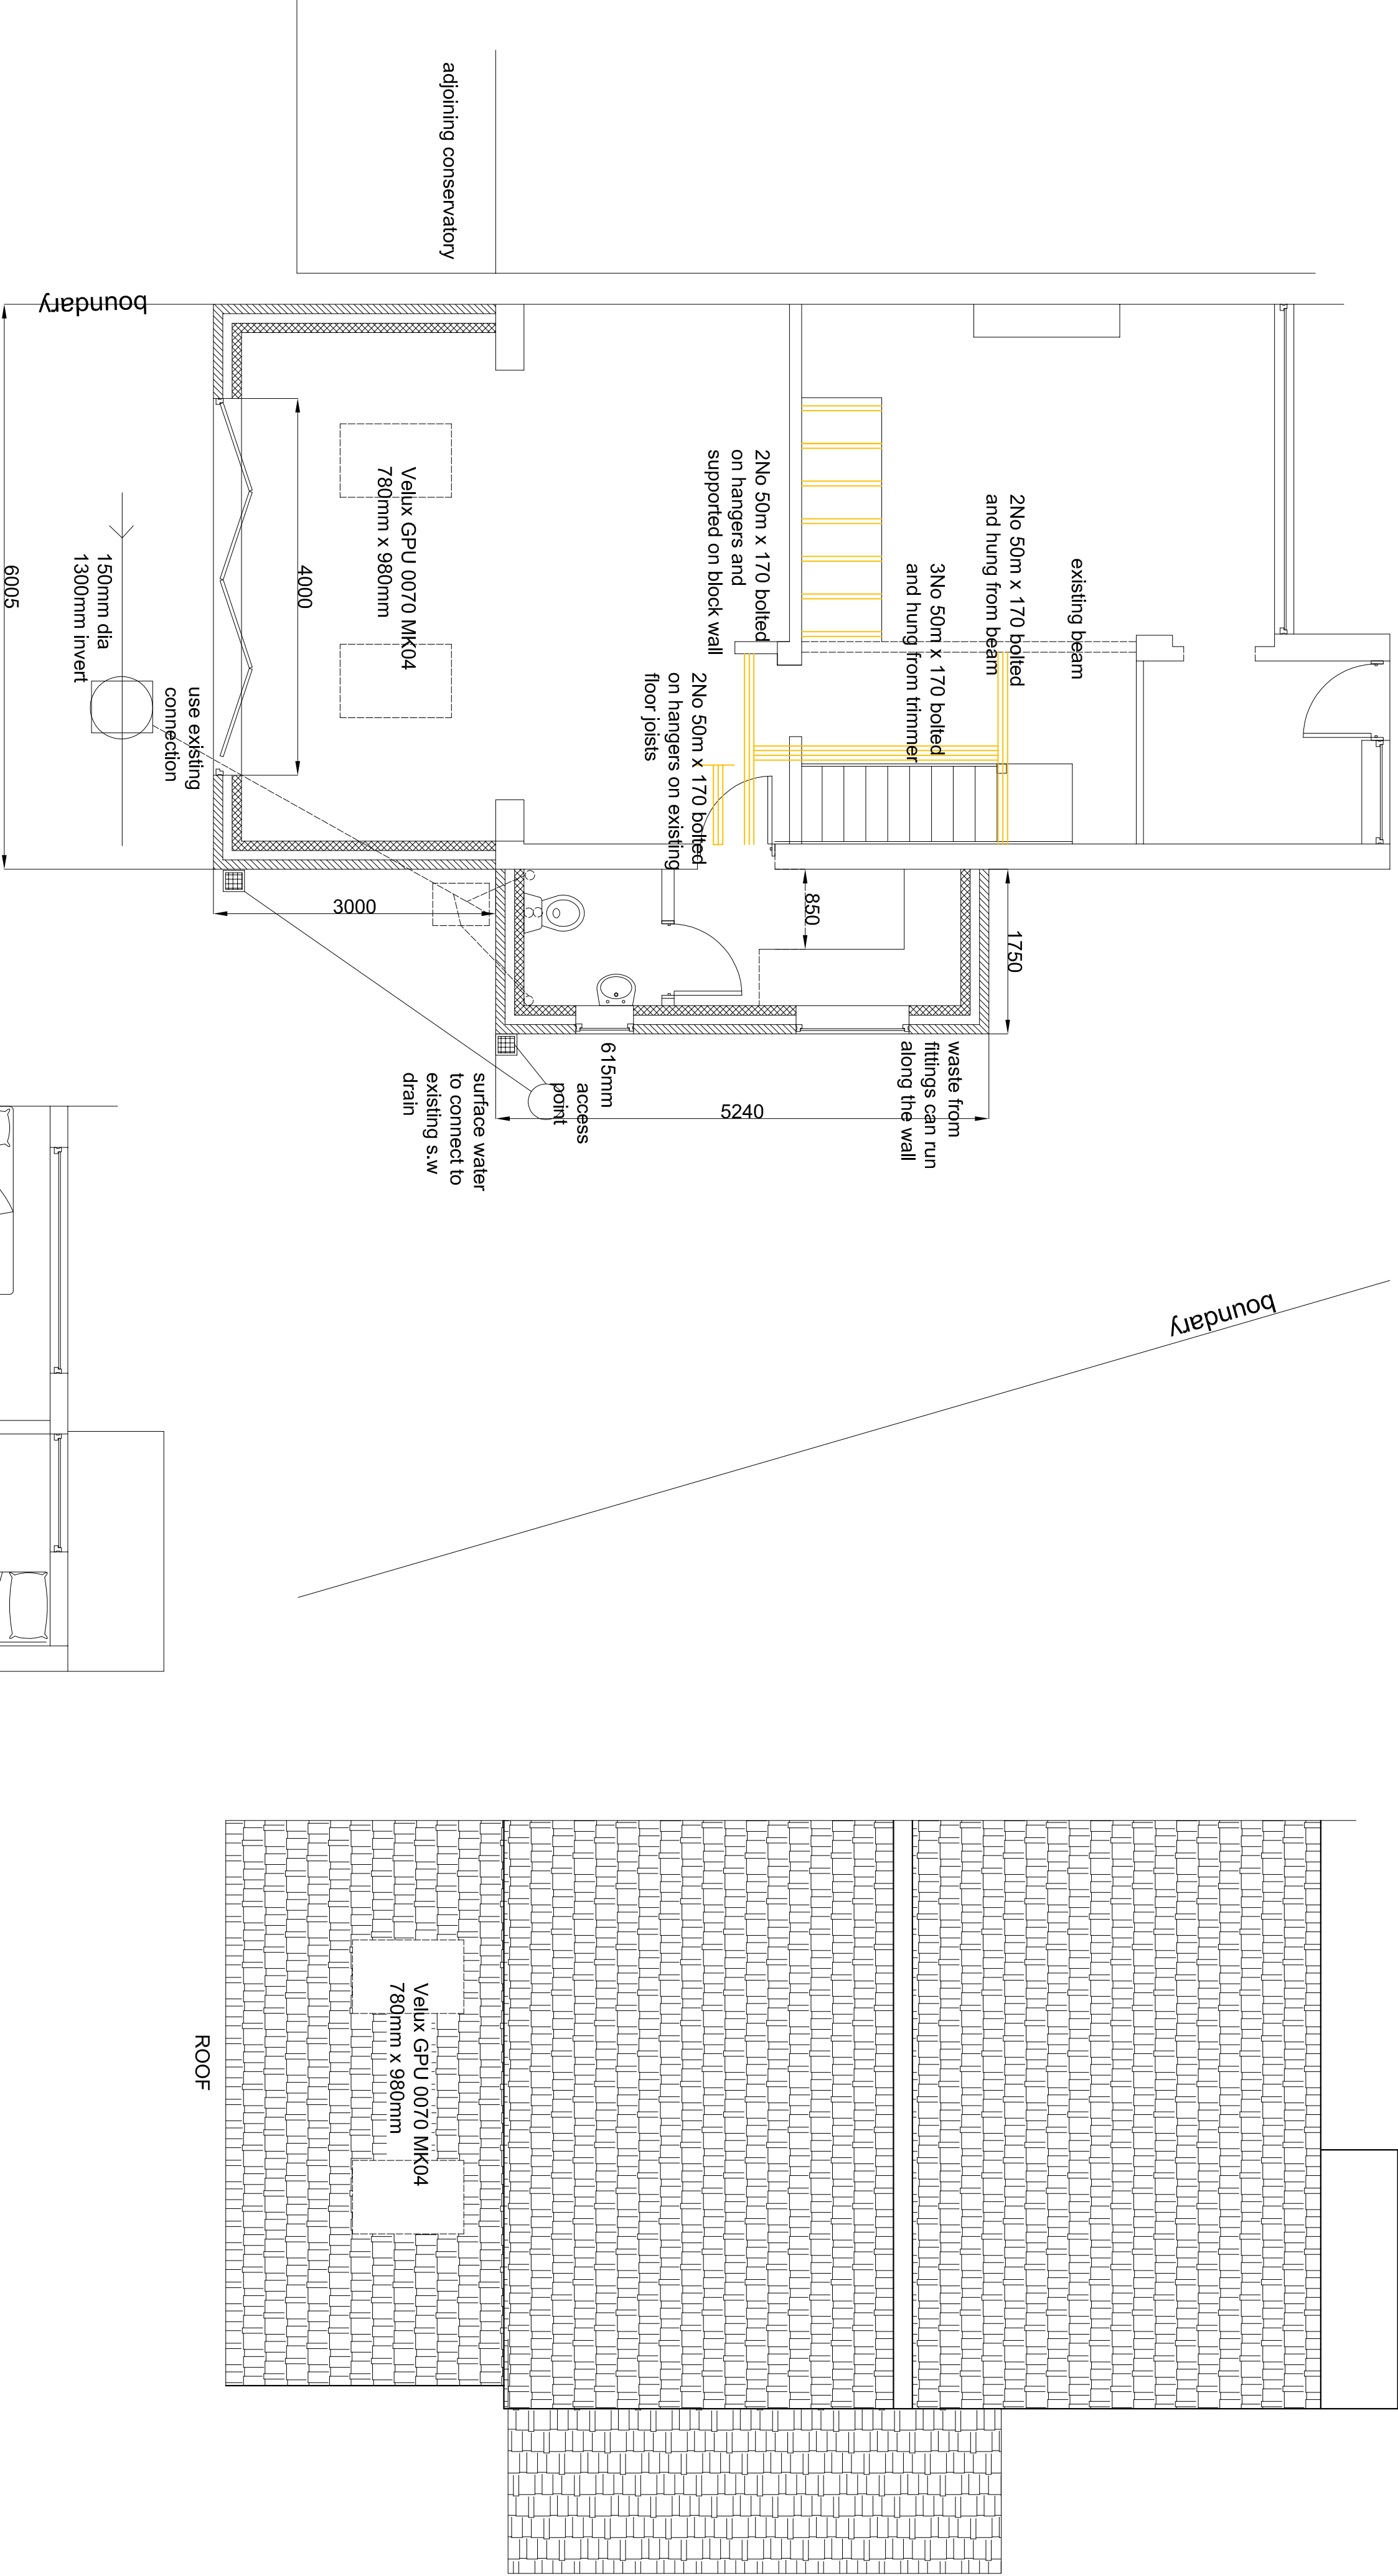

NOTES.

- (i) This drawing is not to be scaled by contractors , work to figured dimensions only, confirmed on site.
- (ii) This drawing is to be read in conjunction with all relevant architectural drawings, detailed specifications where applicable and all associated drawings in this series.
- (iii) Any discrepancy on this drawing is to be reported immediately to the owner for clarification.
- (iv) The contractor is responsible for all temporary works and for the stability of the works in progress.
- (v) Copyright for all drawings/designs part or full shall remain with KEL in accordance with the Copyright Act 1988

Revision		Date	
Client		Mr and Mrs K.Boyce	
Project		16, Winters Lepe Watlingtonville PO7 5QS	
Title		Proposed floor layout	
 Building Advisor Ltd  11,Dale View Fosse Sussex BN9 8LA TEL/FAX 01273 774867 Mobile 07767 481463 E-mail kelr@kelbuilding.co.uk			
Scale:	Date:	Drawn:	
1:50	Feb 2021	KEL	
Project No:	Page Size:	Doc No:	
	A1	003	

Scale in Metres 0 1 2 3 4 5 6 7 8 9 10 for 1:50

© Copyright