


65 St Thomas Avenue PO11 0EU - Location Plan

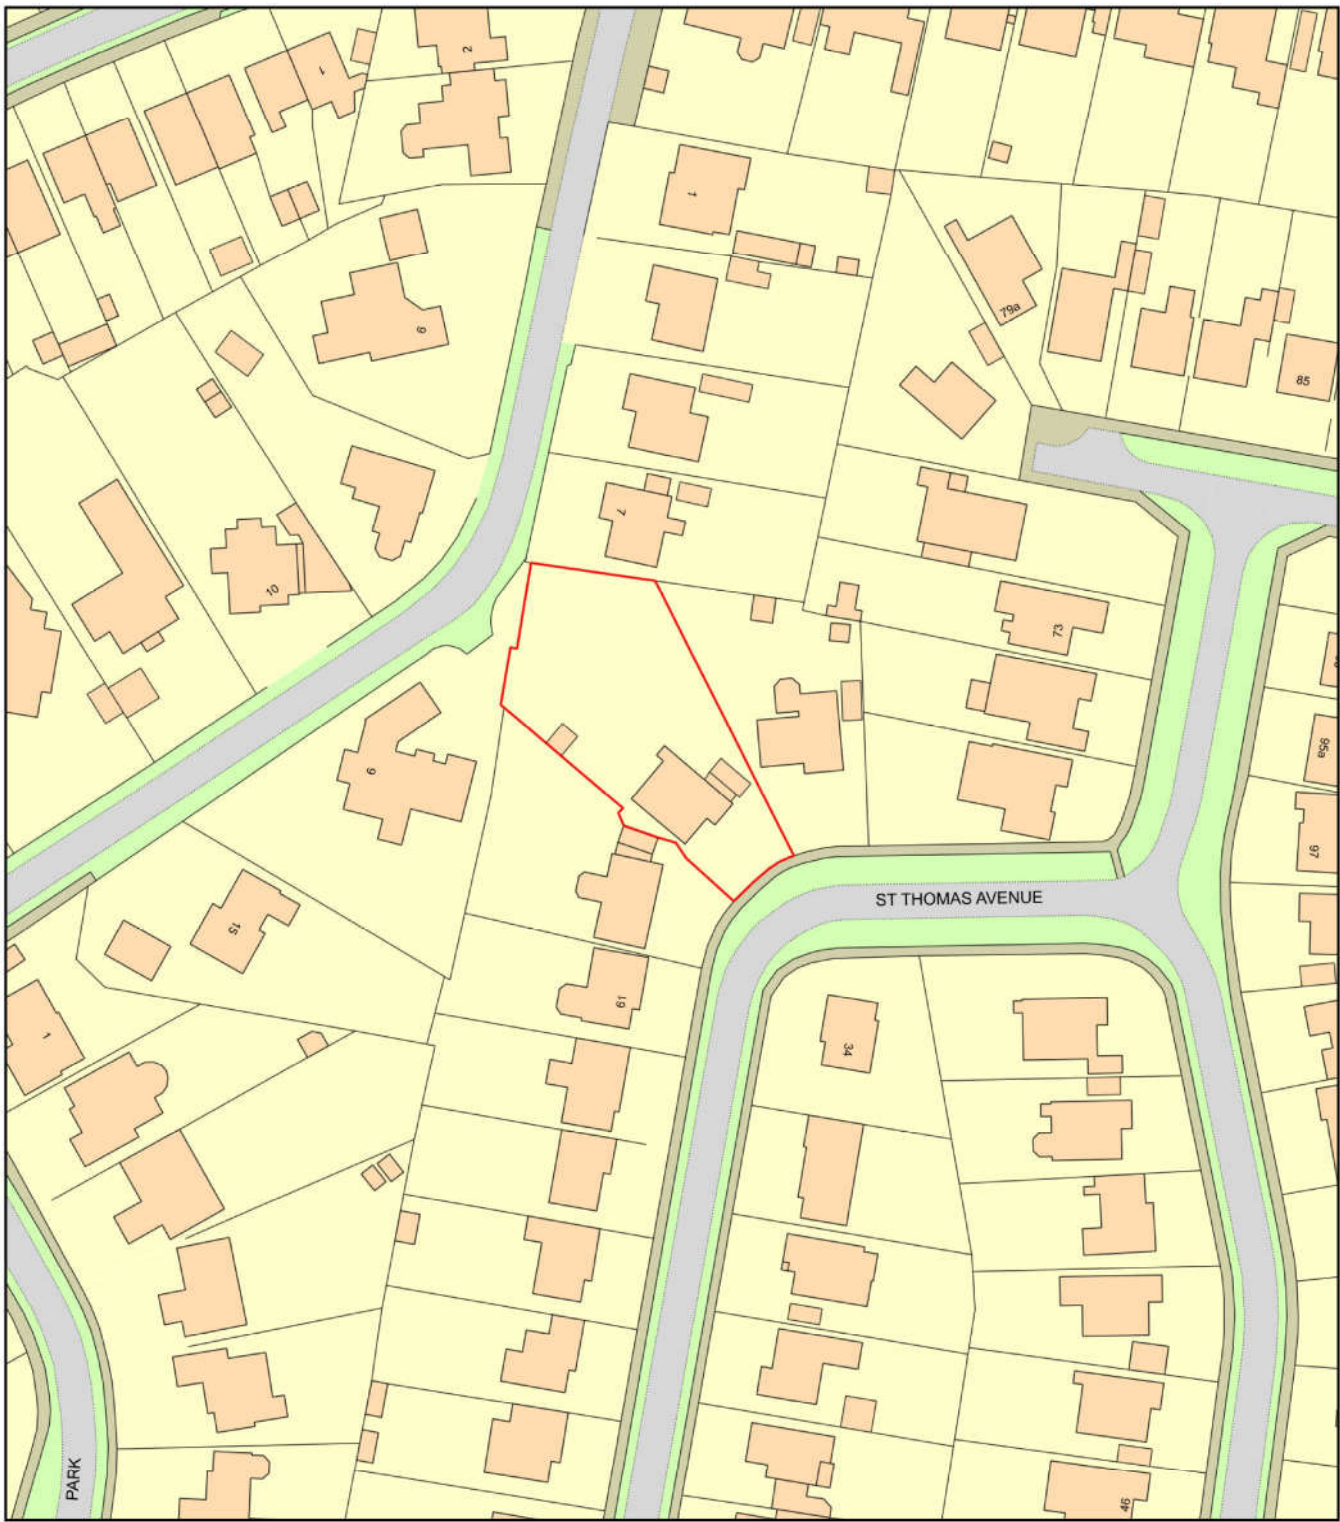

0 50
Metres



Plan Produced for: Parkers Design
Date Produced: 17 Dec 2020
Plan Reference Number: TQRQM20352212738869
Scale: 1:1250 @ A4

© Crown copyright and database rights 2019 OS 100042766

1:500								50
1:200								20
1:100								10
1:50								5



PROJECT		CLIENT		
SHEET		Date	Issue Date	Scale (@ A3)
		Drawn by	SW	DRAWING NUMBER
		Checked by	SR	P107
Location		REV		