


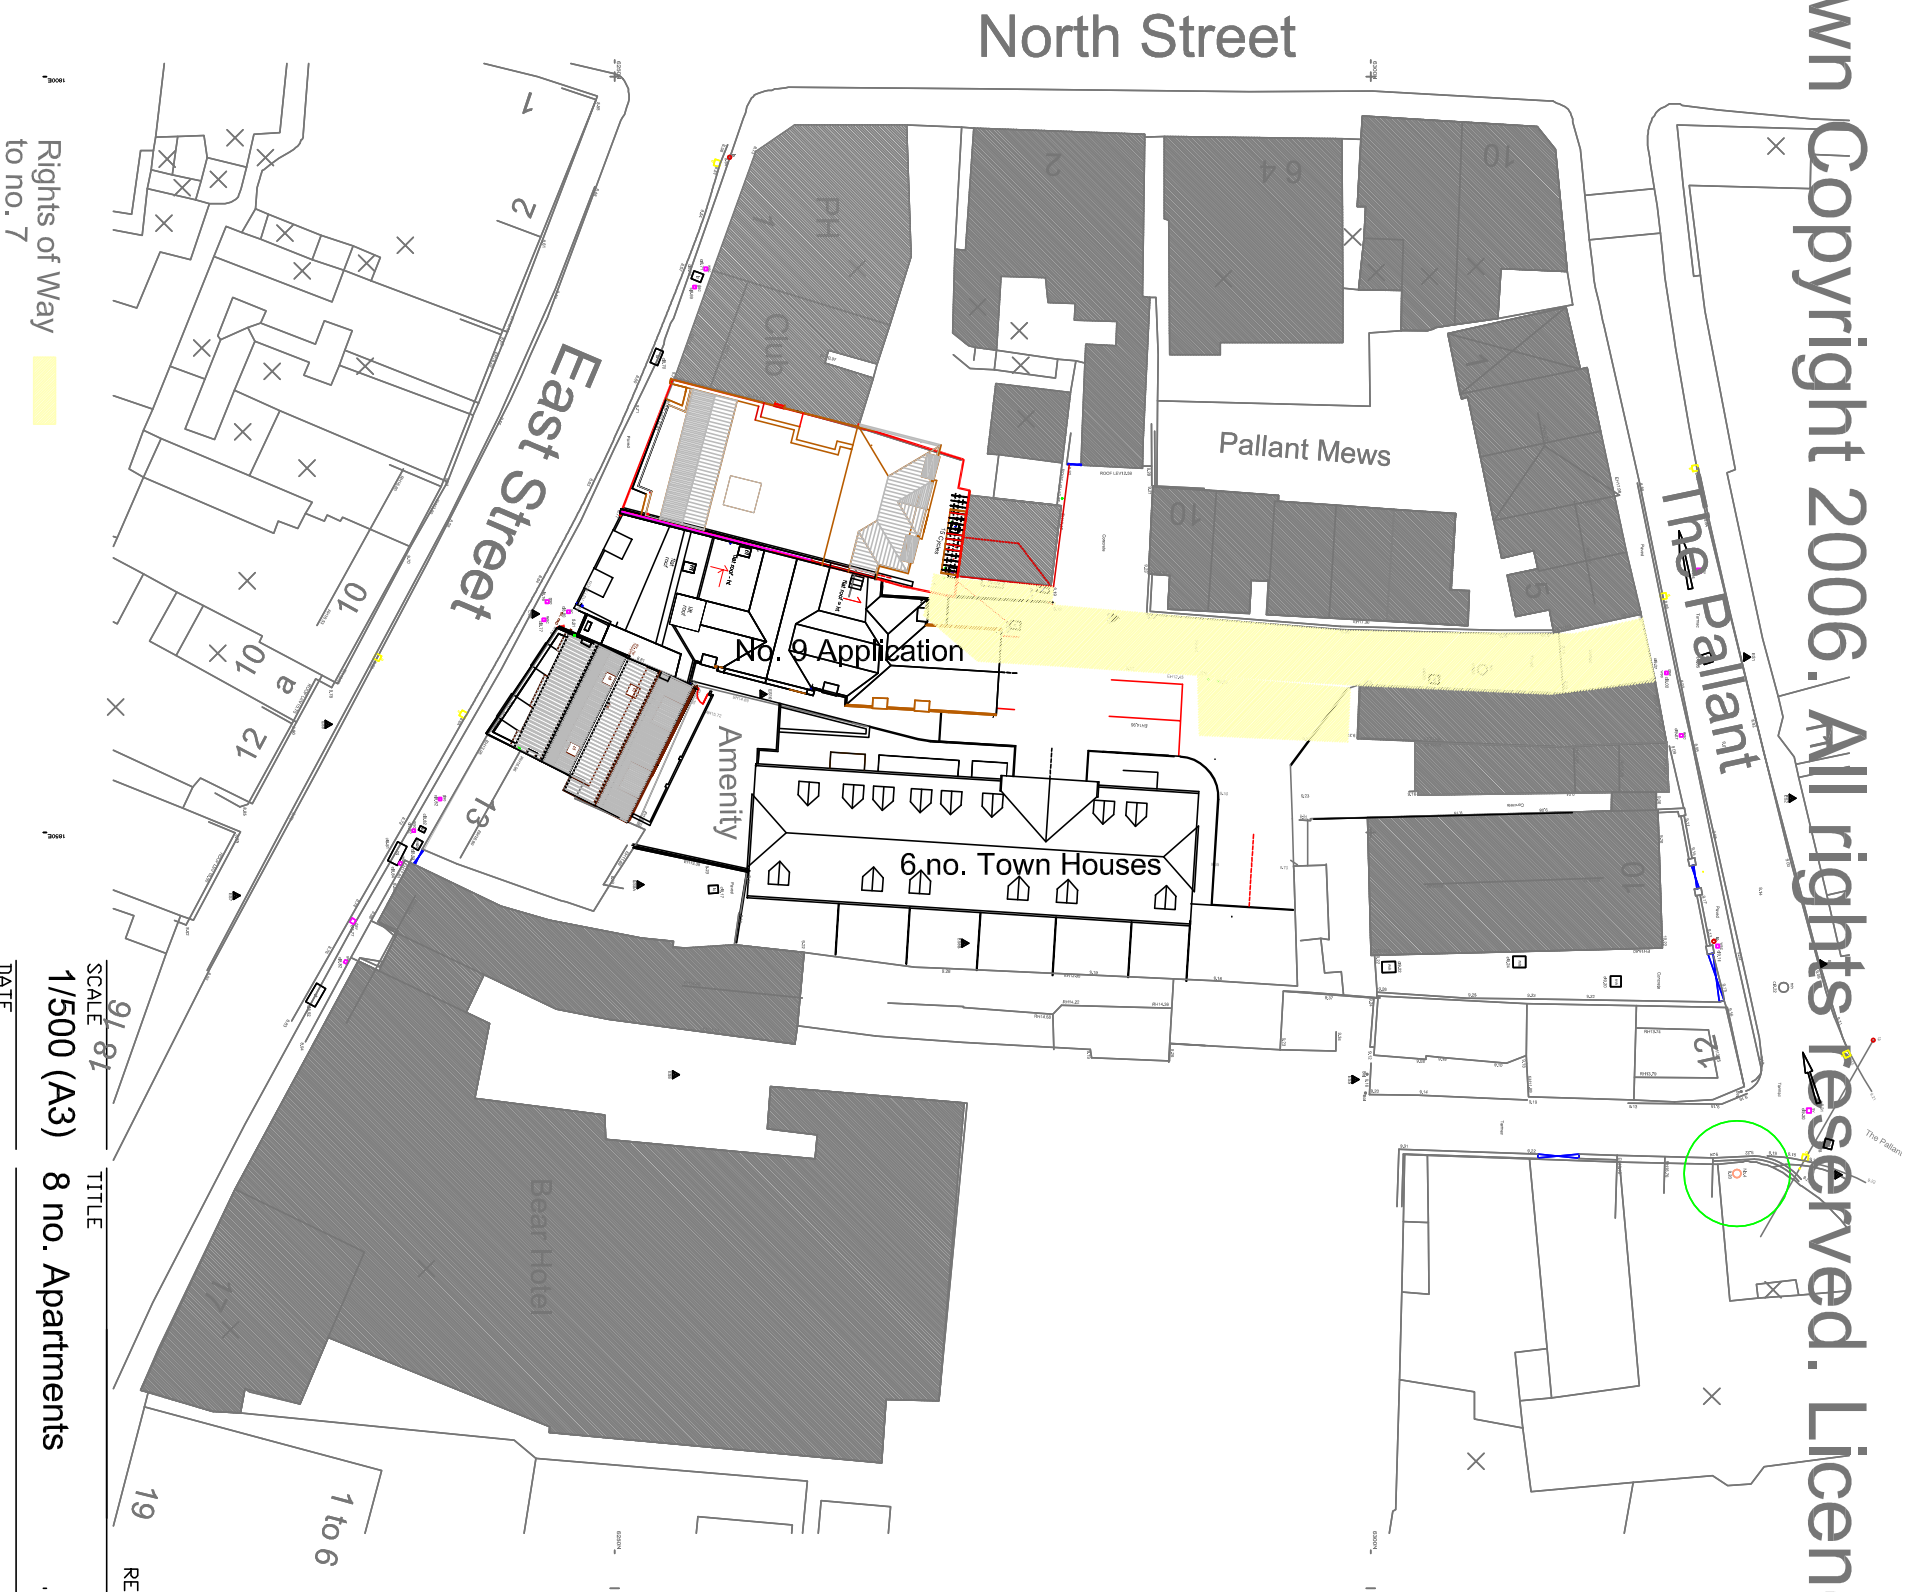

Rights of Way
to no. 7

SCALE 1/500 (A3)	TITLE 8 no. Apartments
DATE Oct. 2020	5-7, East Street - Havant
AUTHOR PG	DETAIL Block Plan
DRAWING No 20/10/B01	PO9 1AA

CONTRACTOR MUST CHECK ALL DIMENSIONS ON SITE ONLY. FIGURES ARE TO BE CHECKED FROM THE ARCHITECT BEFORE PROCEEDING TO CONSTRUCTION.
© COPYRIGHT



HAVANT, HAMPSHIRE PD9 1RA
TEL 02392 483153 MDB. 07808 483362
E-MAIL: peter@pgparchitects.co.uk

PETER GALLOWAY ARCHITECT

