


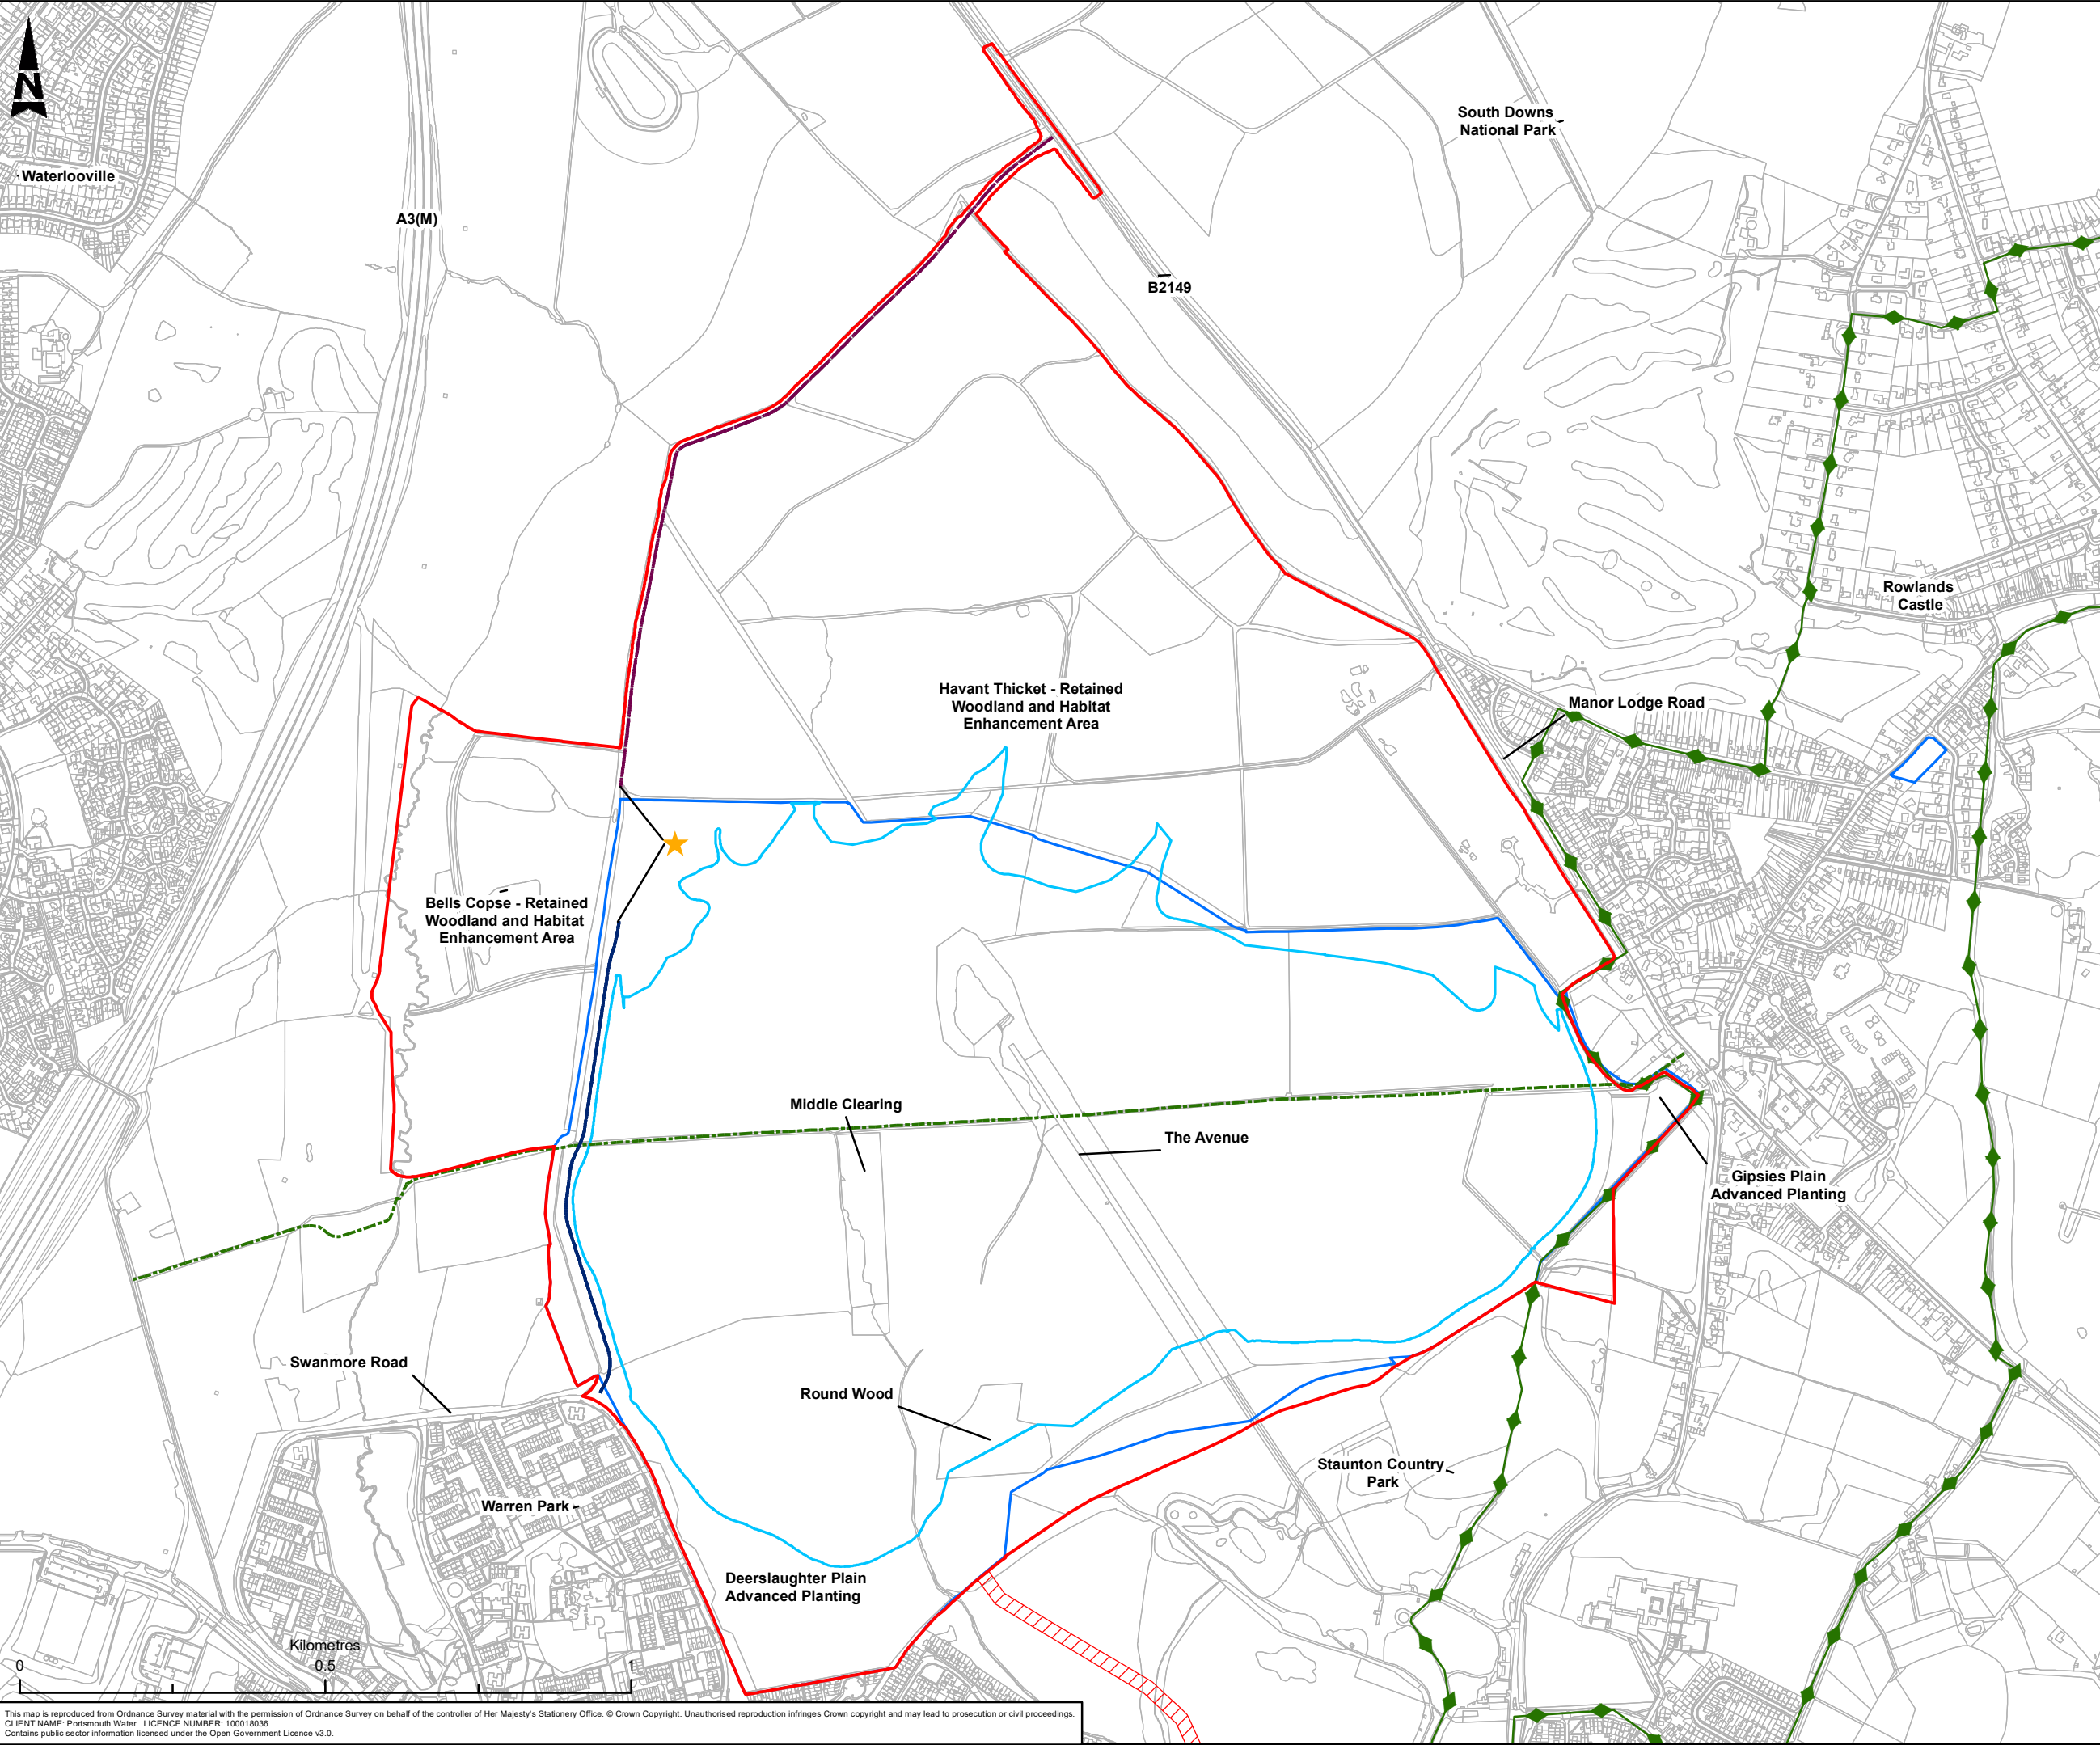

Red Line Boundary

Pipeline Application Boundary

Car Park and Visitor Centre

Bridleway

Staunton Way

Vehicle Access North

Vehicle Access South

Reservoir Footprint

Portsmouth Water Owned Land

C01	FD	SW	JF	JF	PUBLISHED	06/09/2020
Rev.	Dwn By	Ckd By	Rev By	Auth By	Description	Date

ATKINS
Member of the SNC-Lavalin Group

Aztec West
500 Park Avenue
Almondsbury
Bristol
BS32 4RZ

Tel: +44 (0) 1454 6620000
Fax: +44 (0) 1454 663333
www.atkinsglobal.com

Copyright © Atkins Limited (2020)

Drawing Suitability

PUBLISHED

Status

A1

Contractors Drawing Number:

HTR - ATK - ZZ - ZZ - GS - Z - 0141

Project | Originator | Volume | Location | Type | Role | Number

Telephone: Havant (023) 9249 9888
Fax: Havant (023) 9245 3632
Website: www.portsmouthwater.co.uk
Registered Office: PO Box 8 West Street
Havant Hampshire PO9 1LG
REGISTERED IN ENGLAND No. 2536455

Project Ref. No

5169117

Sheet

1 of 1

Scale

1:10,000

Sheet Size

A3

Project Title

HAVANT THICKET RESERVOIR

Drawing Title

SITE BOUNDARY PLAN

Portsmouth Water Drawing Number

Rev

C01

This map is reproduced from Ordnance Survey material with the permission of Ordnance Survey on behalf of the controller of Her Majesty's Stationery Office. © Crown Copyright. Unauthorised reproduction infringes Crown copyright and may lead to prosecution or civil proceedings.
CLIENT NAME: Portsmouth Water LICENCE NUMBER: 100018036
Contains public sector information licensed under the Open Government Licence v3.0.