


FILE LOCATION: I:\HBC\Corporate data\Community Group\Engineering and Landscape\Projects\Havant\2019_19 Havant Rugby Club Carpark\Drawings\Current\GA-2019_19_003.dwg

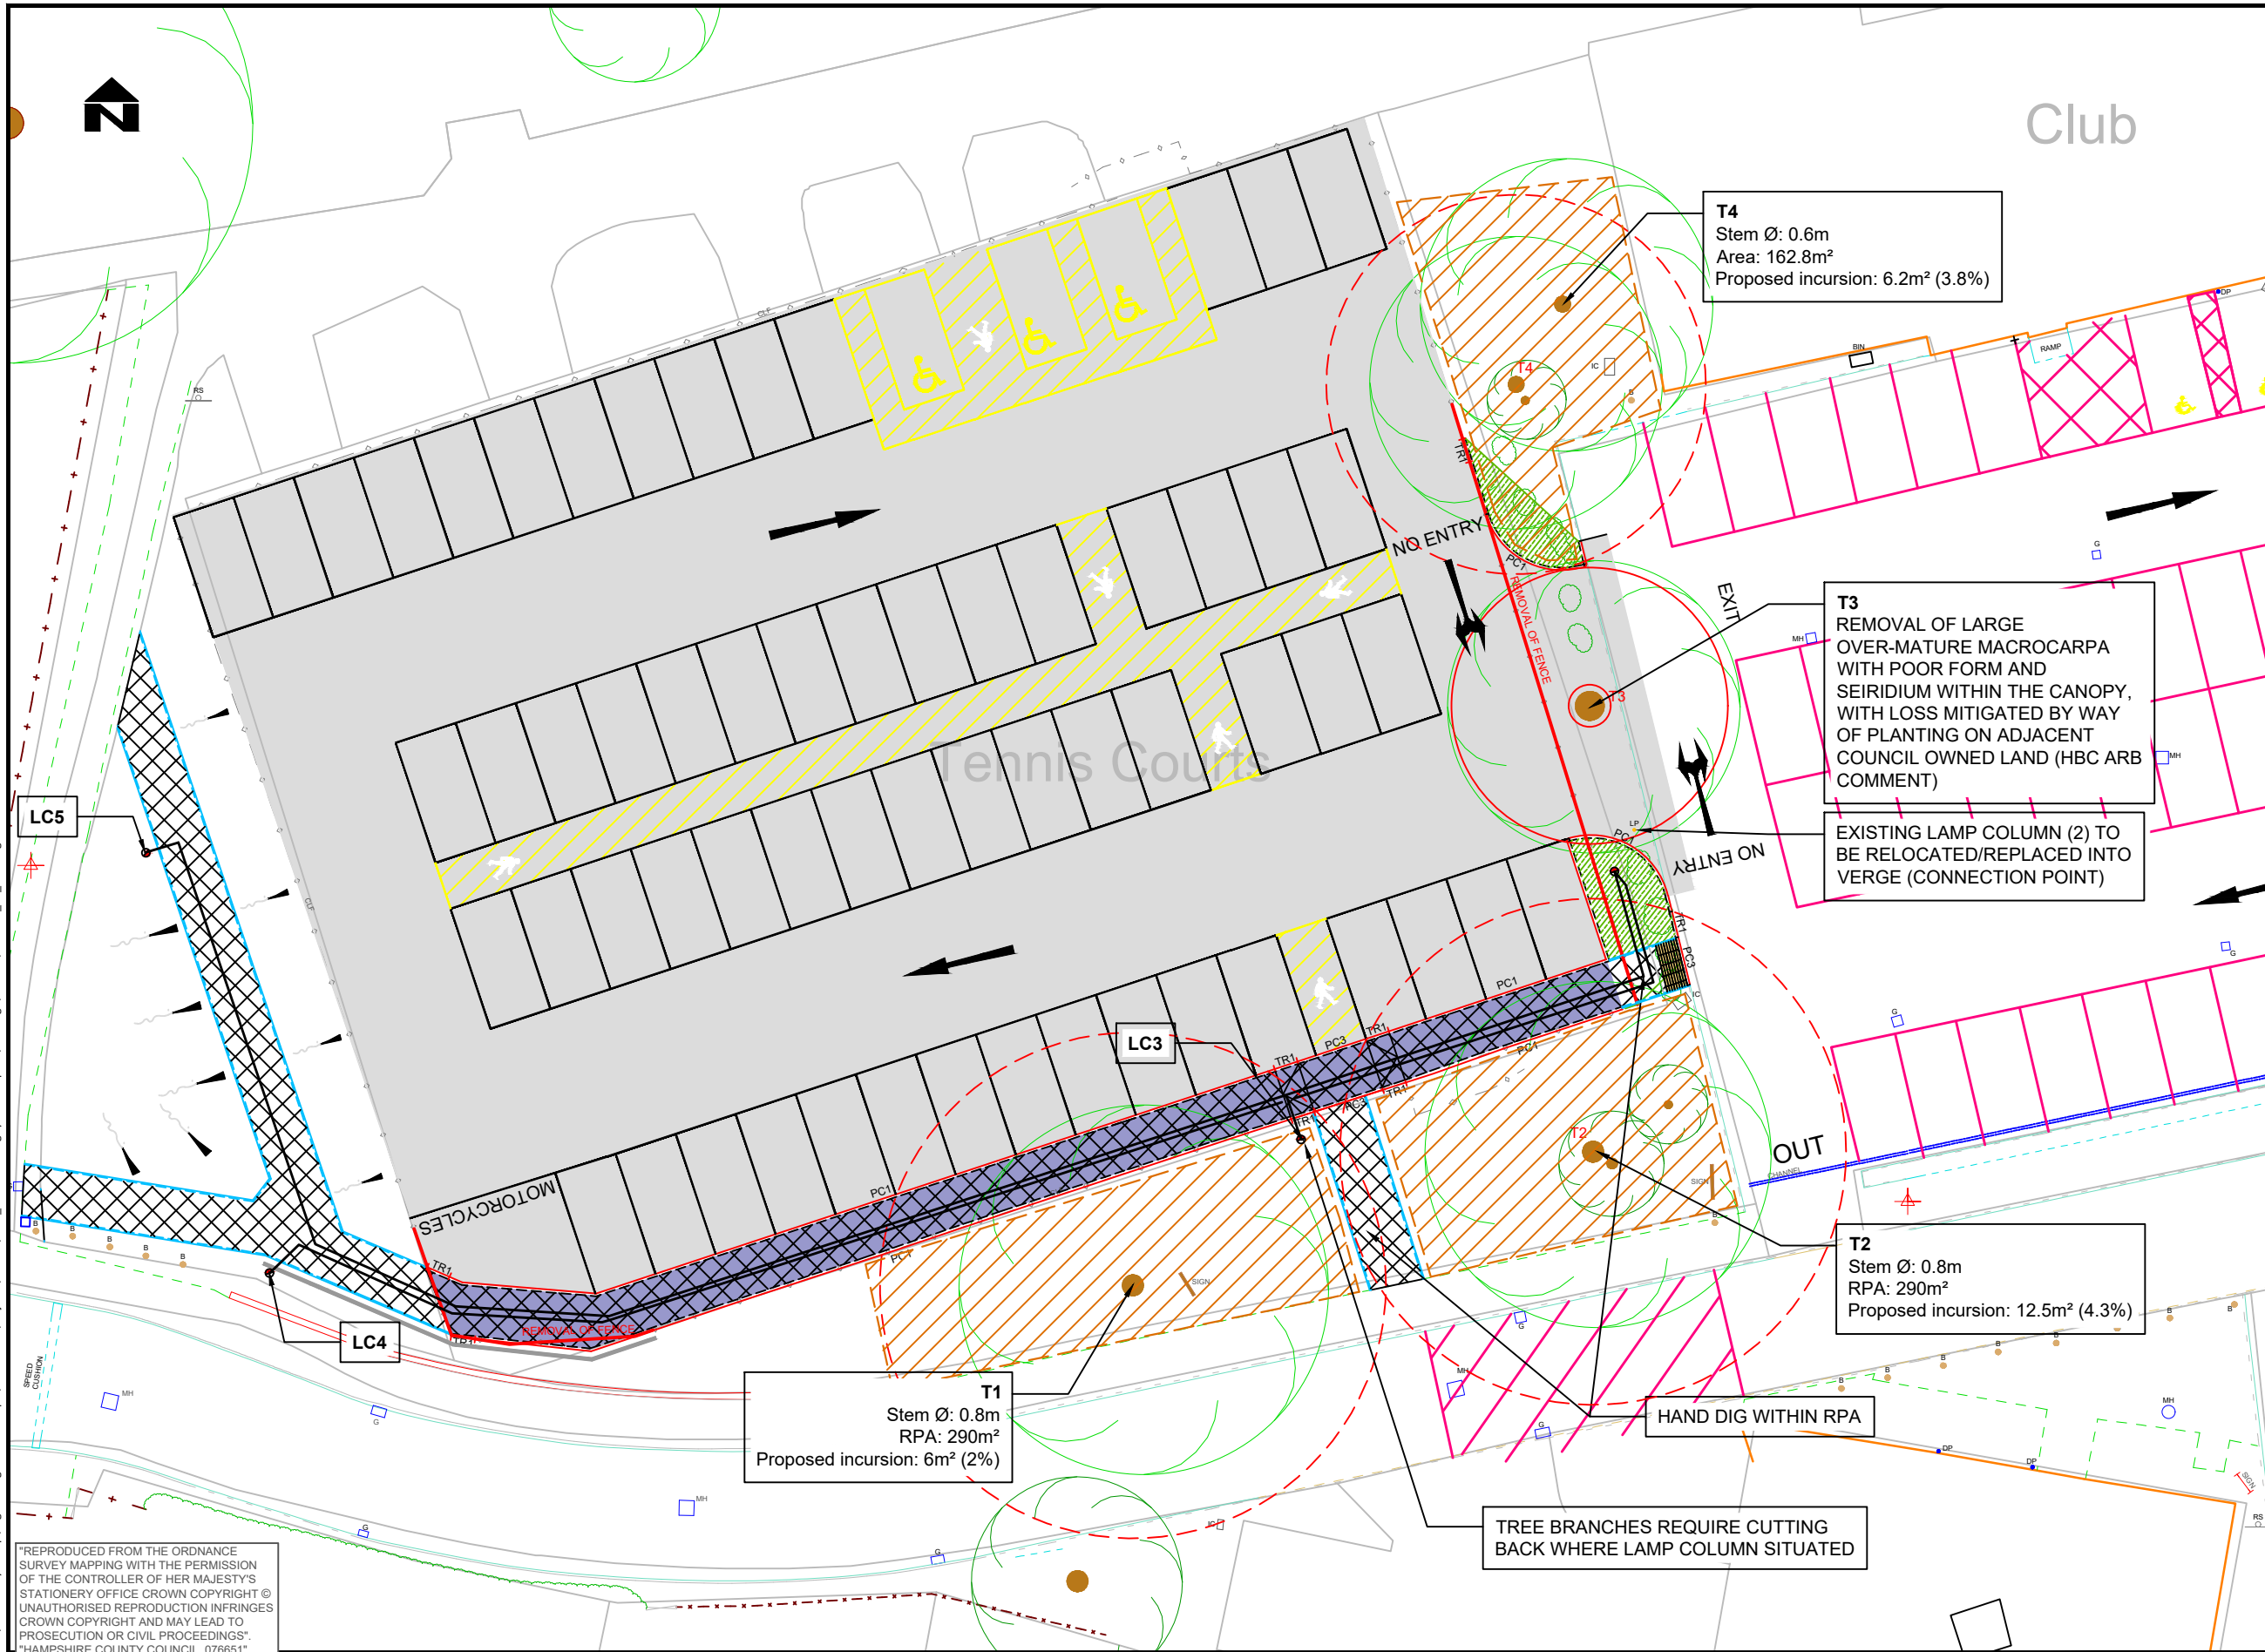

REV	AMENDMENTS	DATE	CAD	CHKD	APPD

Havant
BOROUGH COUNCIL
Planning
Civil Engineering and Landscape

Public Service Plaza
Civic Centre Road
Havant, Hants. PO9 2AX
Telephone: (023) 9247 4174
Email: customer.services@havant.gov.uk
Internet: www.havant.gov.uk

DESIGNER
AH
CAD
AH
CHECKED
APPROVED

SCHEME
HAVANT RUGBY CLUB
MUGA CAR PARK CONVERSION
JOB No. 2019_19
SCALE @ A3
1:250
DATE
23.06.2020
SHEET NUMBER

DRAWING TITLE
TREE DETAILS
CAD PLOT: 23/06/2020 08:47:46
DRAWING NUMBER
2019_19/005
REV