

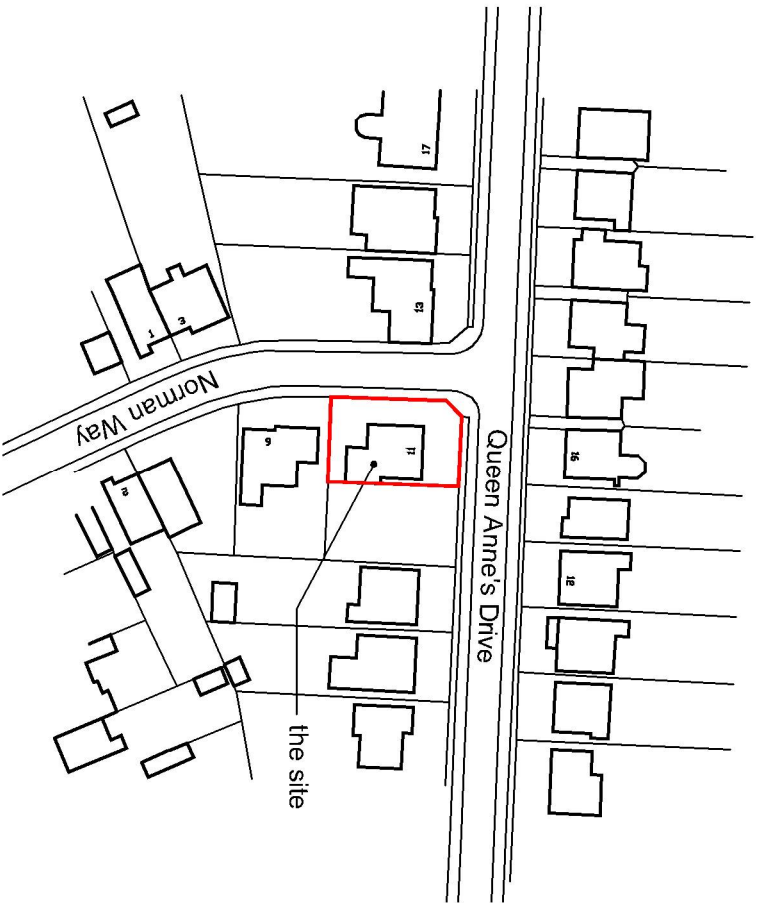


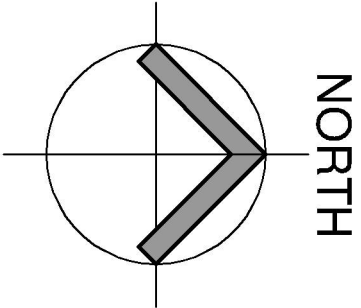

LOCATION PLAN
SCALE 1:1250

Ordnance Survey © Crown Copyright 2020. All rights reserved.
Licence Number 100022432

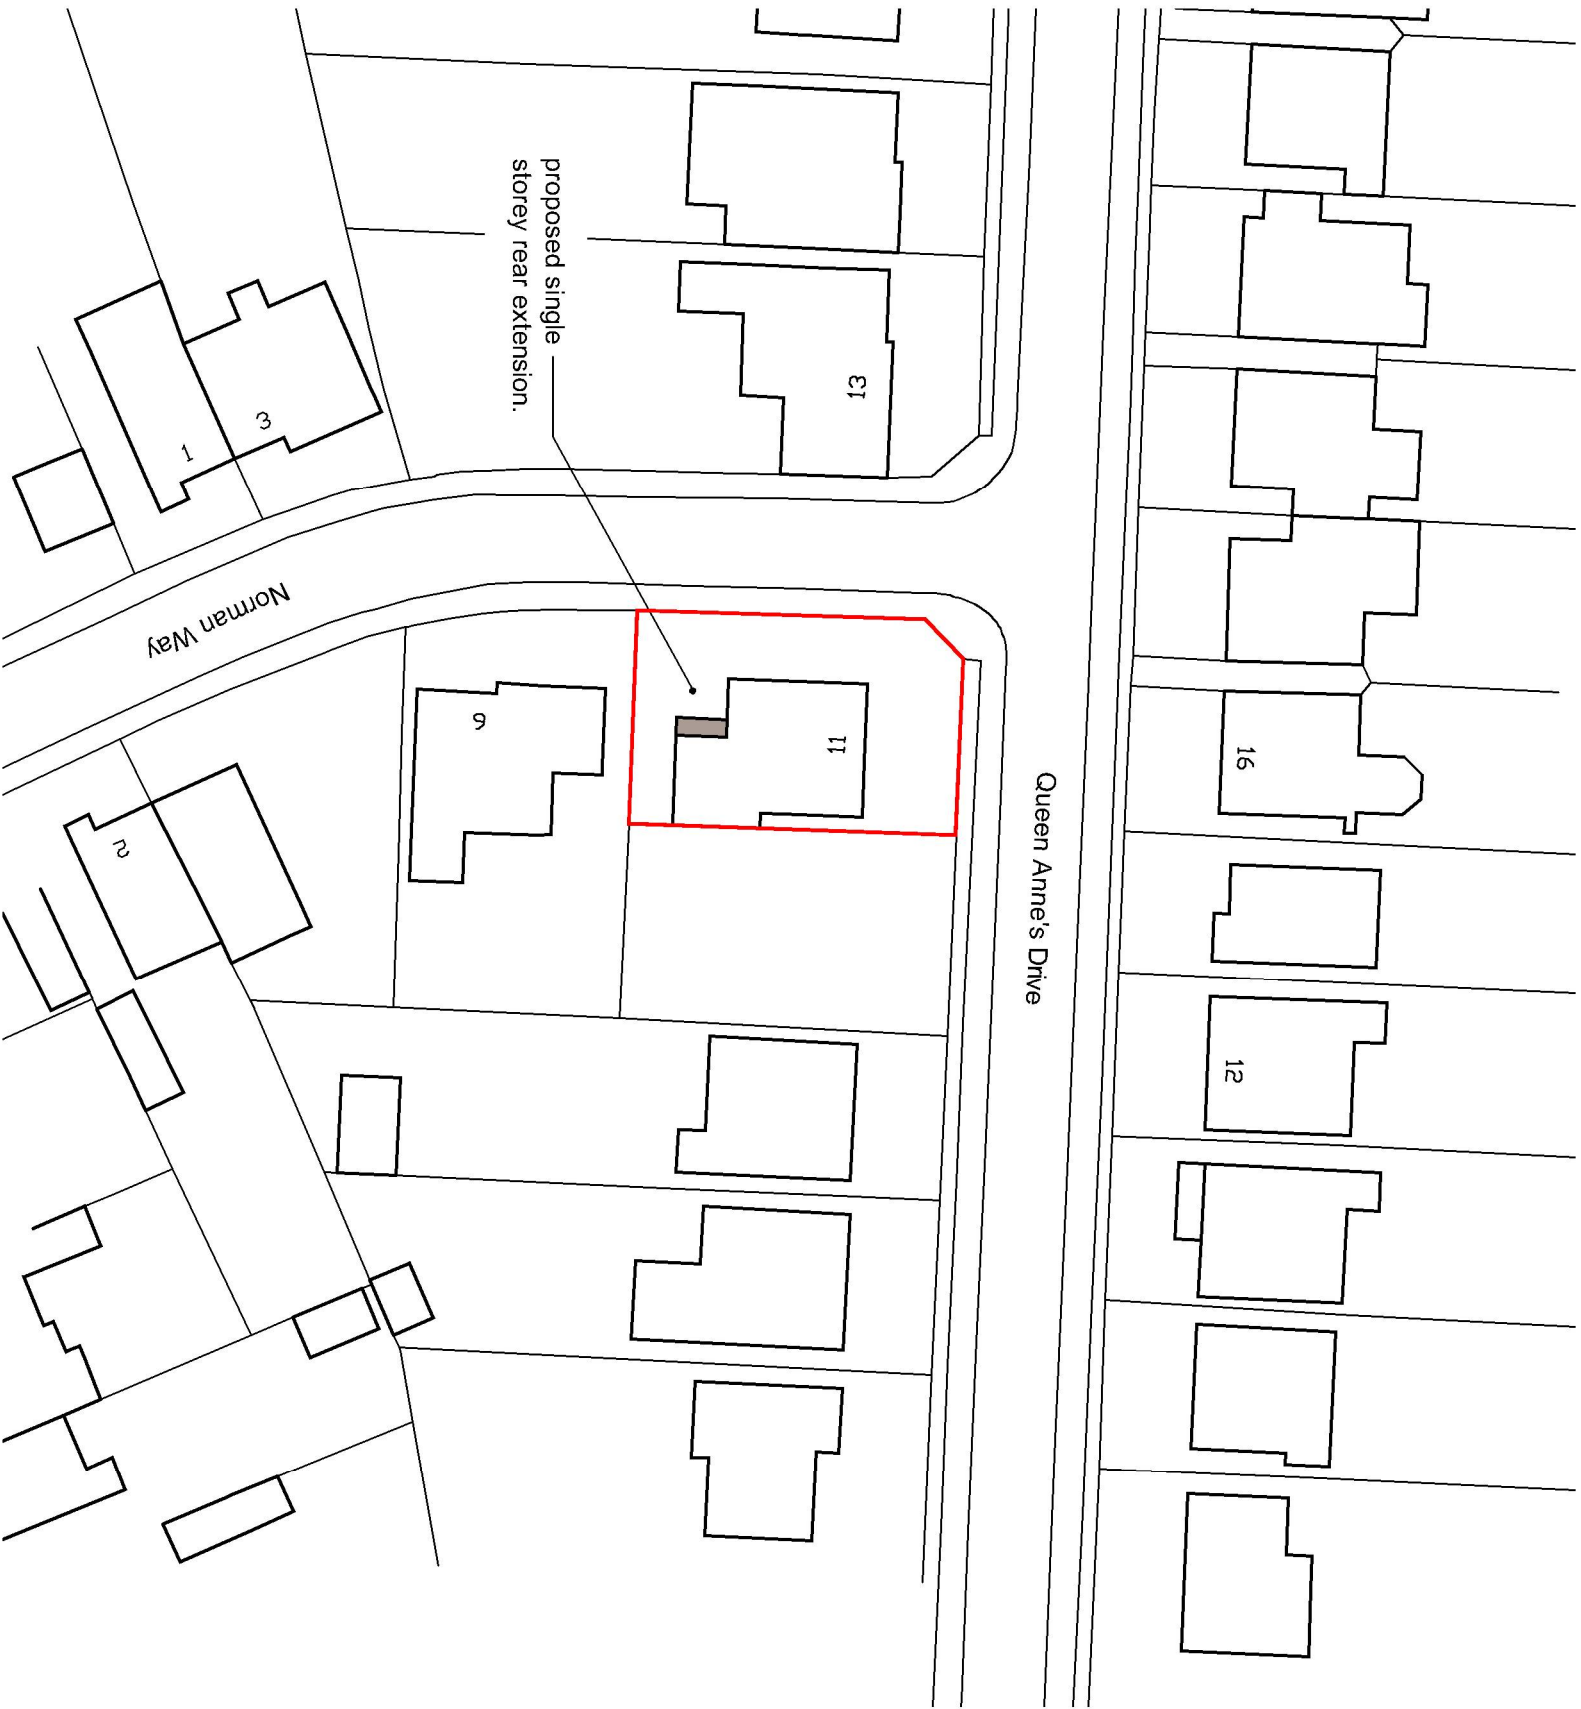

PROPOSED BLOCK PLAN
SCALE 1:500

Note:
Do not Scale from this Drawing (except for planning approval).
All dimensions are in millimetres and to be checked on site.
All Dimensions relating to sub-contractors or suppliers work
must be checked and agreed between the main contractor and
the sub-contractors and suppliers.

DRAWING TITLE -			
PLANNING APPLICATION - LOCATION AND BLOCK PLAN			
DATE -	Oct 2020	SCALE -	1:1250 @ A3
DRN -	gp	CHK -	-
DRAWING REF -		Rev	
20167 PL313		-	

CLIENT -
Mr & Mrs Carter, 11 Queen Anne's Drive, Bedhampton, Hants.

Gavin Page BA(hons)
tel. 07747 011252
email. gavin.page77@gmail.com

grp architectural design