


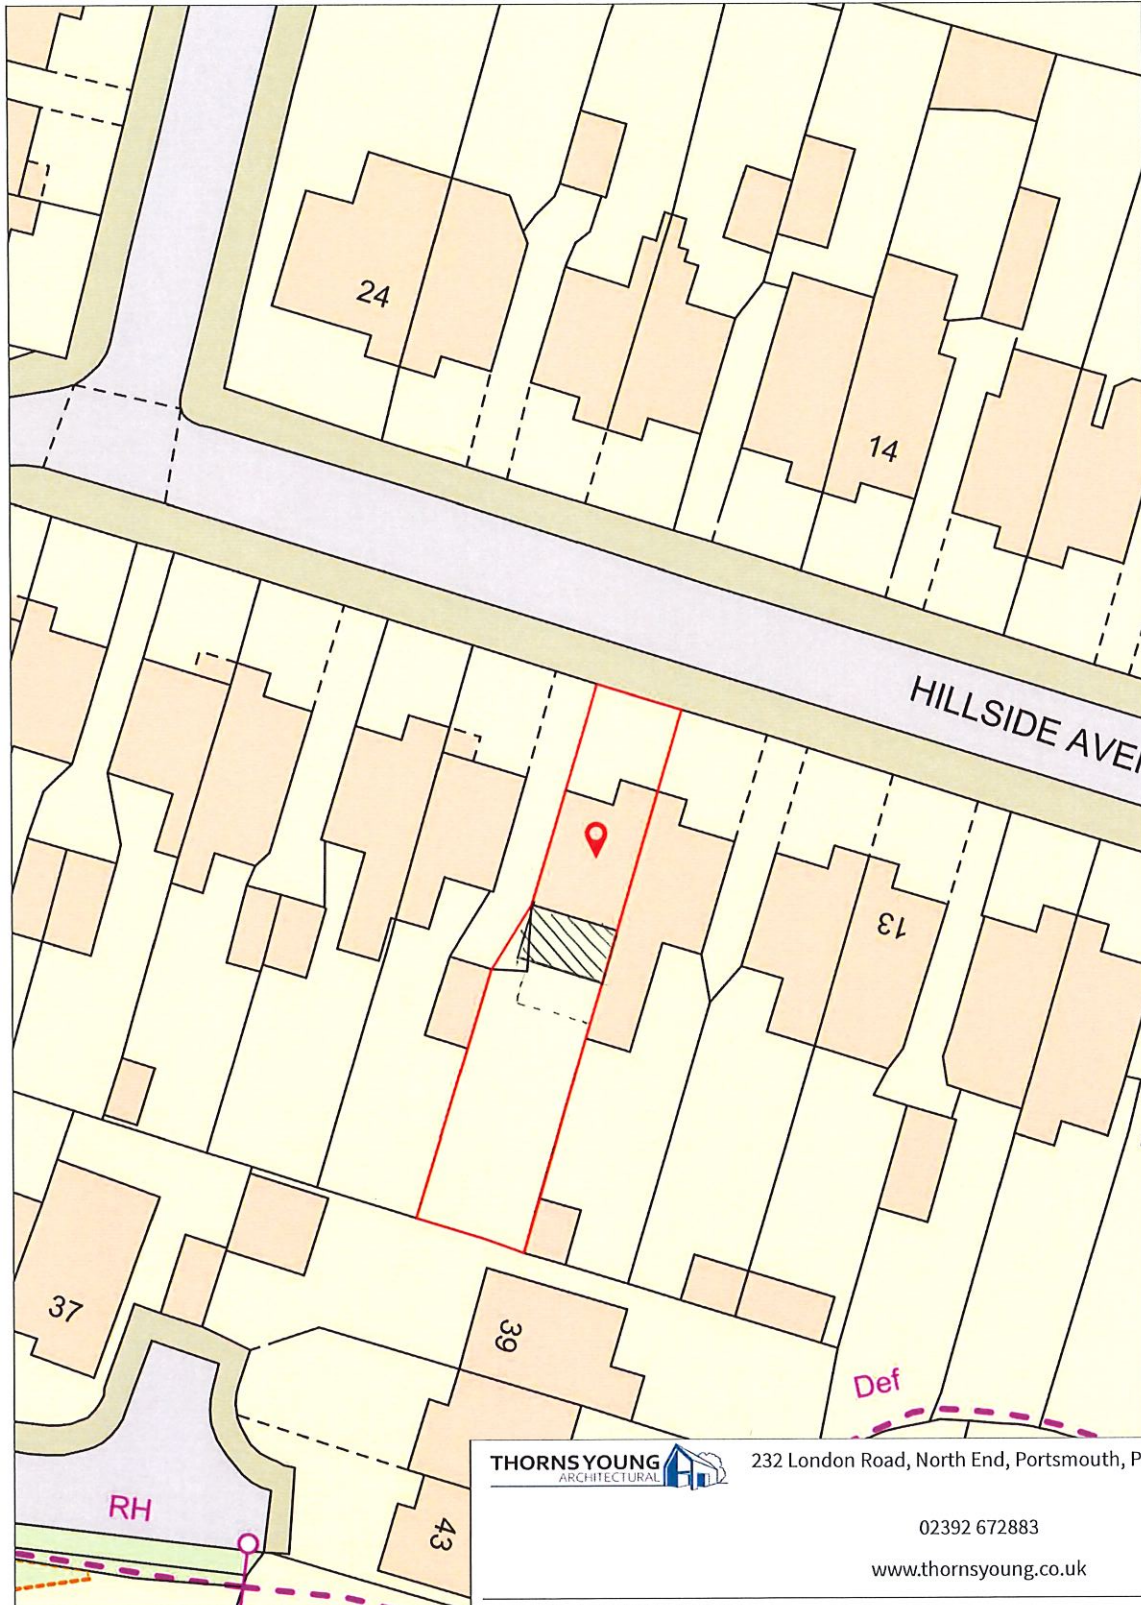

THORNS YOUNG
ARCHITECTURAL



232 London Road, North End, Portsmouth, PO2 9JQ

02392 672883

www.thornsyounge.co.uk

Client: **Mr & Mrs Wright**

Project: **Single Storey Rear Extension**

Title: **19 Hillside Avenue, Widley**

Scale: 1:500 @A4

Drawn By: CM

Date: 17 Mar 2021

Drawing No: 5066.21.BT