




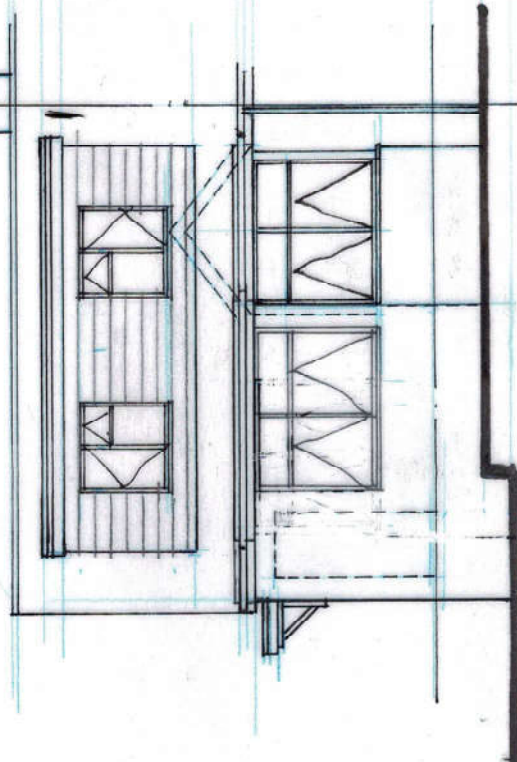


FRONT

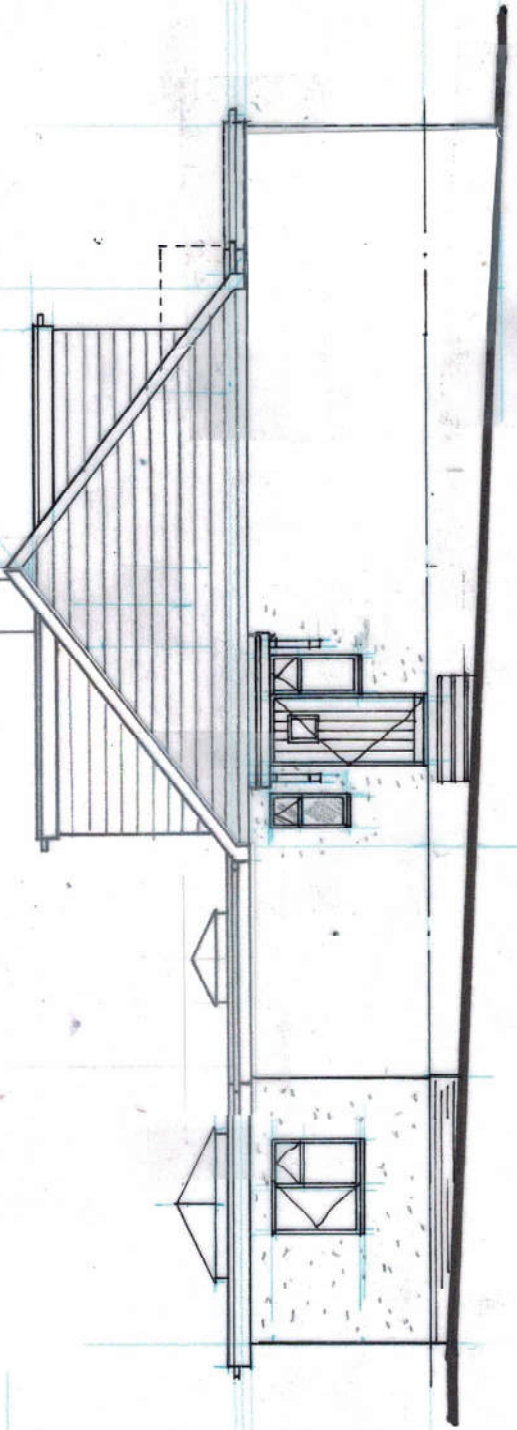

SIDE

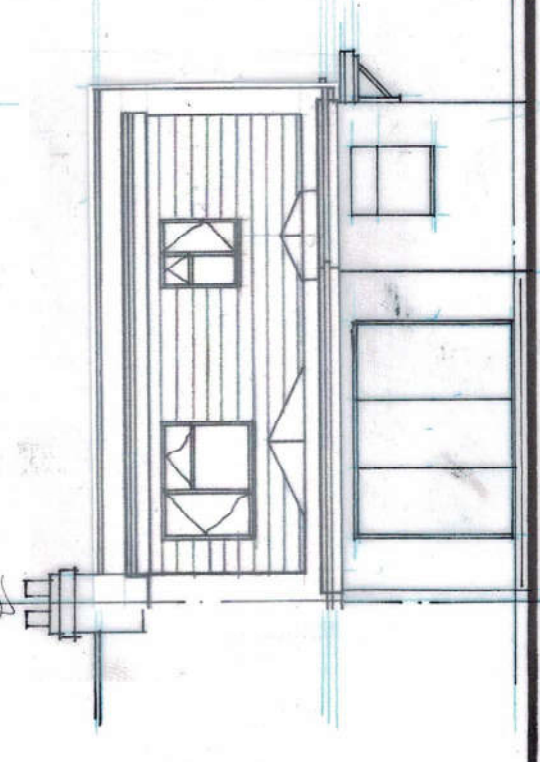

REAR

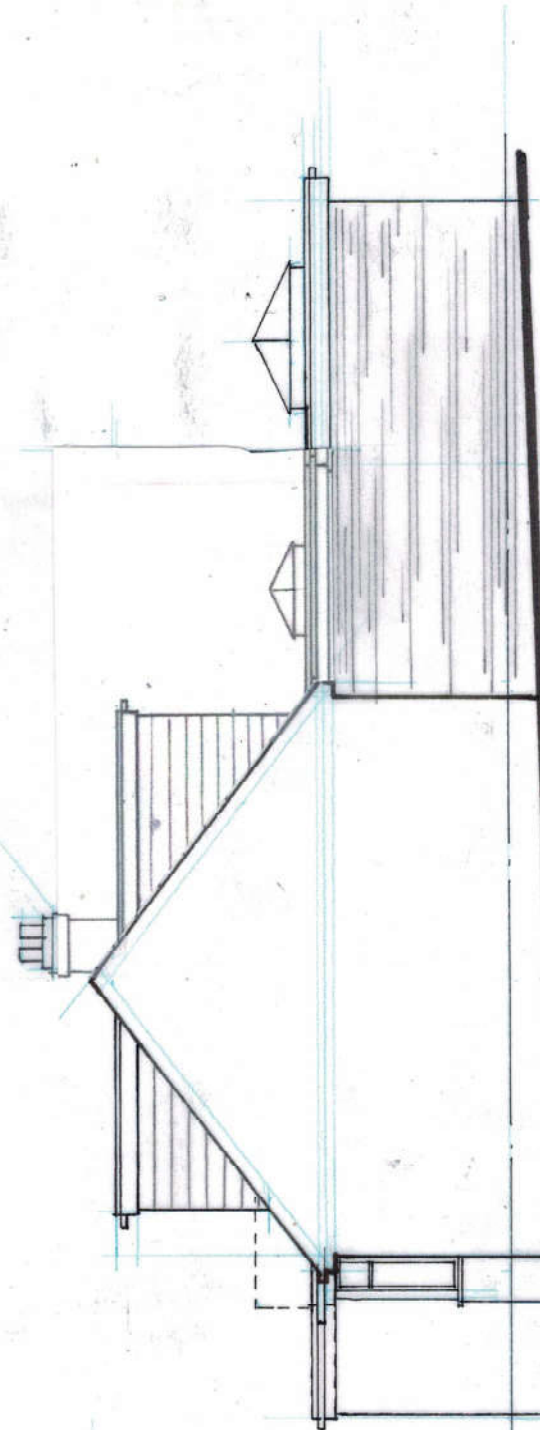

SIDE

|   |         |                                                                                            |                    |  |  |
|---|---------|--------------------------------------------------------------------------------------------|--------------------|--|--|
|   |         |                                                                                            |                    |  |  |
| B   | DE'10   | REAR EXT. AMENDED                                                                          | CT                 |  |  |
| A   | SEPT'10 | REAR EXT. TO SIDE ELEVATION                                                                | PT                 |  |  |
| <b>Derek Treagus Associates</b><br><b>ARCHITECTURAL SERVICES</b><br>No3-The Townhouse, 20 Nelson Road, Southsea,<br>Hampshire PO5 2AS<br>Tel: 07956 624094<br>Email: <a href="mailto:derek.treagus@gmail.com">derek.treagus@gmail.com</a> |         |                                                                                            |                    |  |  |
| Project   |         | REAR EXTENSION AND<br>LOFT CONVERSION AT<br>53 FROGMORE LANE,<br>WATERLOOVILLE, HAMPSHIRE. |                    |  |  |
| Client   |         | Mr & Mrs A McCloud                                                                         |                    |  |  |
| Subject   |         | Planning Drawing<br>Proposed Elevations                                                    |                    |  |  |
| Date:   |         | July 2020                                                                                  | Scale: 1:100 @ A3  |  |  |
| Rev:   |         | A/B                                                                                        | Drg. No. 20/913/03 |  |  |
| <ul style="list-style-type: none"><li>• Copyright reserved.</li><li>• All dimensions are to be site confirmed and should not be scaled unless for Planning purposes.</li><li>• Verify all queries with the office.</li></ul>              |         |                                                                                            |                    |  |  |