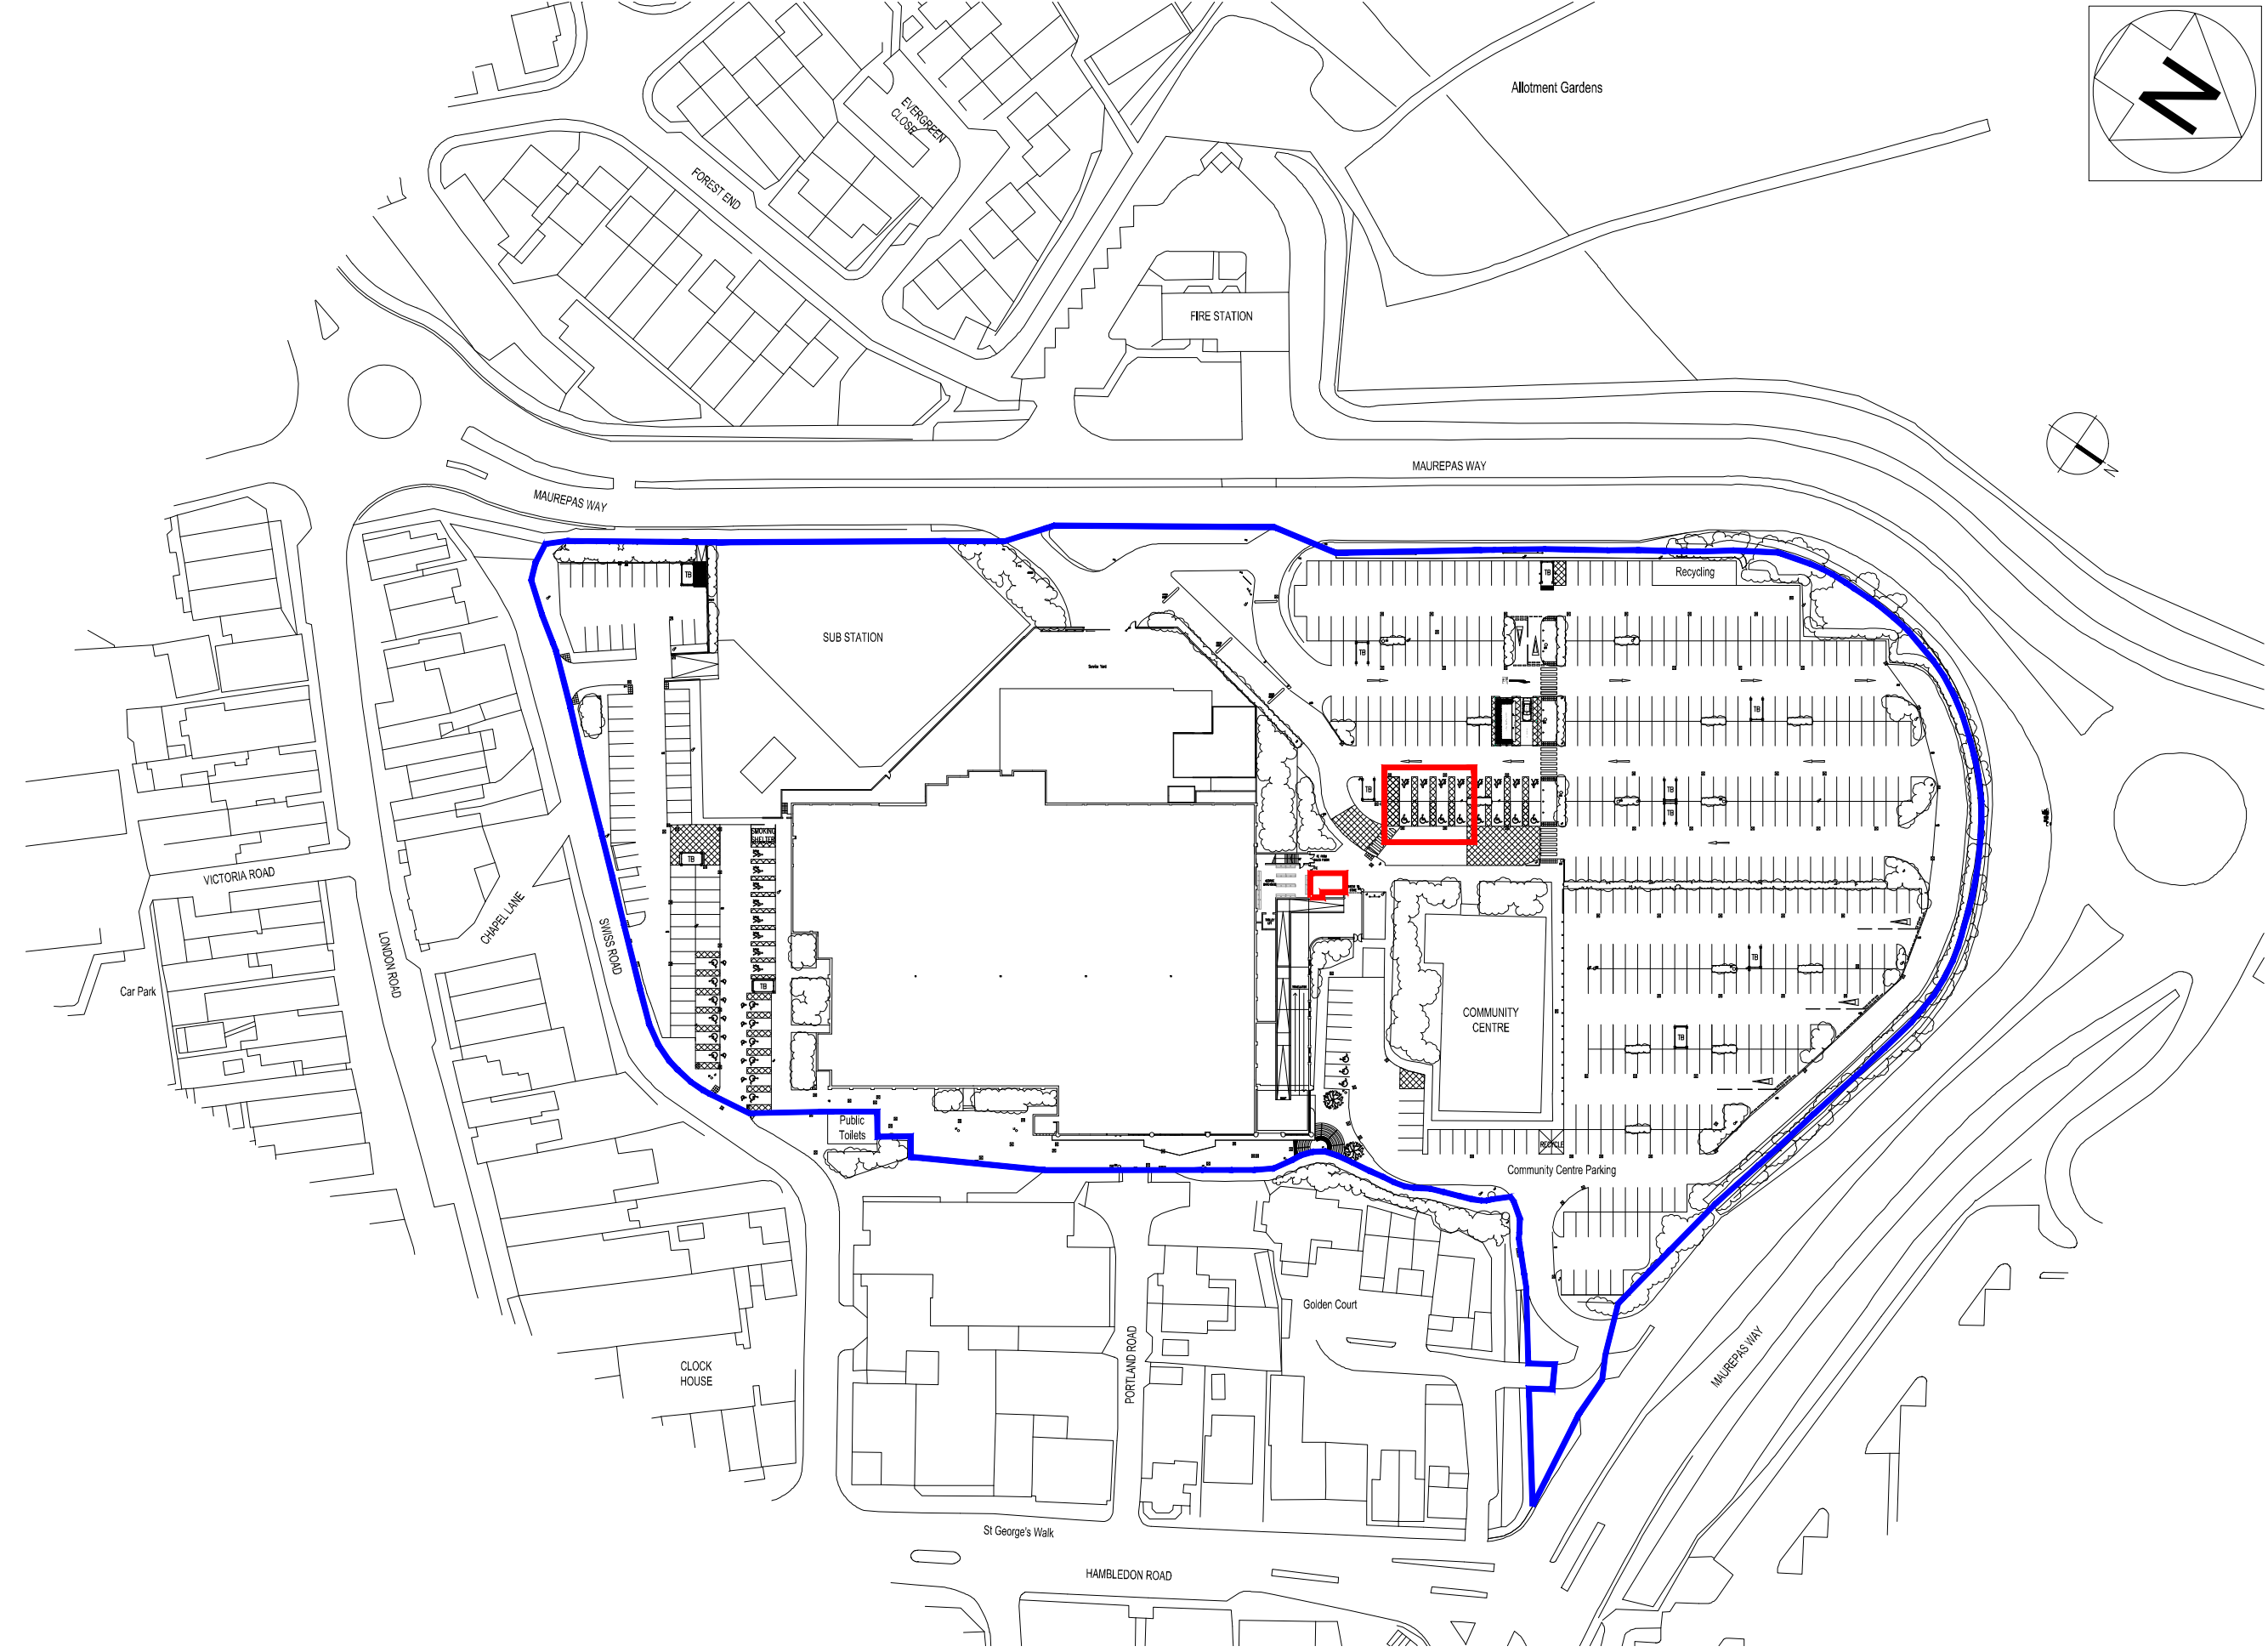


© Whittam Cox Architects - Disclaimer:

This drawing is copyright of WCEC Group Ltd trading as Whittam Cox Architects, and shall not be reproduced nor used for any other purpose without the written permission of the Architects. This drawing must be read in conjunction with all other related drawings and documentation. It is the contractors responsibility to ensure full compliance with the Building Regulations. Do not scale from this drawing, use figured dimensions only. It is the contractors responsibility to check and verify all dimensions on site. Any discrepancies to be reported immediately.
IF IN DOUBT ASK.
Materials not in conformity with relevant British or European Standards/Codes of practice or materials known to be deleterious to health & safety must not be used or specified on this project.

NOTES :

This drawing is for planning purposes only.

— Planning Application Boundary

— Ownership Boundary

08/03/21 First Issue NB / SJS

PLANNING

No. Date Description Drawn/Chd By
CLIENT

ASDA

PROJECT
PROPOSED HOME SHOPPING
WORKS
WATERLOOVILLE
TITLE
SITE LOCATION PLAN

DRAWING STATUS
PLANNING
DRAWN NB CHECKED SJS
SCALE 1:1250
DATE MARCH 2021

Whittam
ARCHITECTS Cox
Chesterfield / 01246 260261
London / 020 3388 0019
Leeds / 0113 468 2450
whittamcox.com

JOB NO. DRAWING NO. REV
200670 PL_01 -