


PERMIT

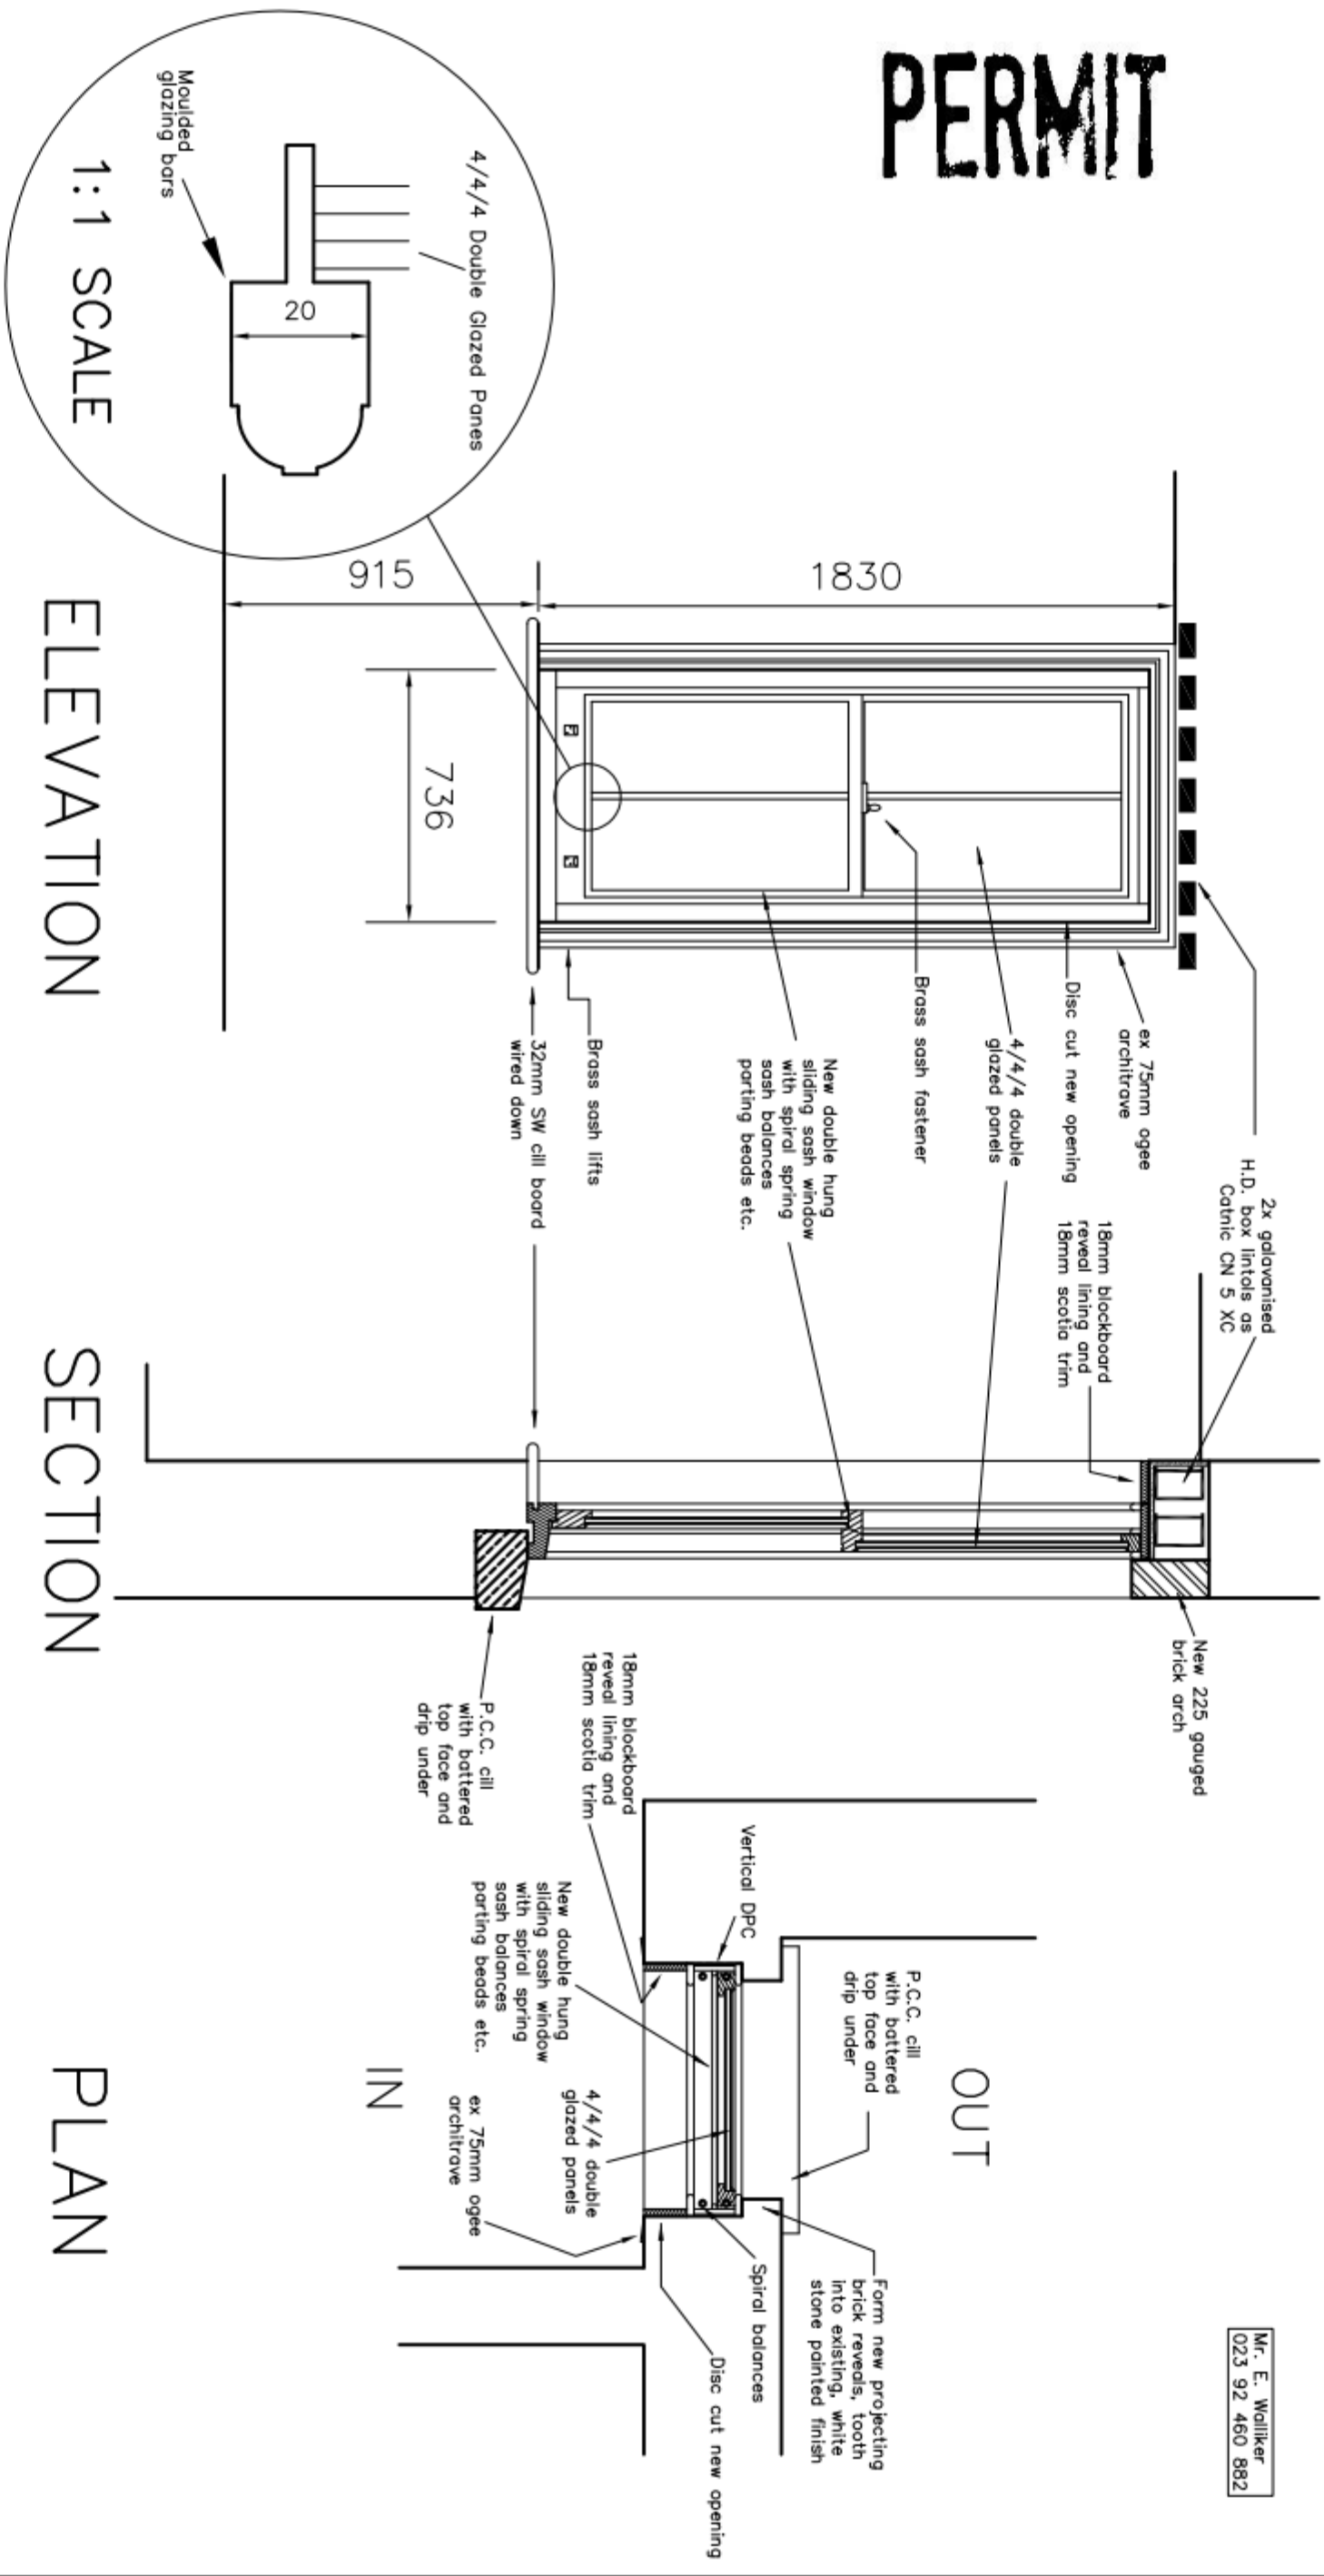

Mr. E. Wollker
023 92 460 882

ELEVATION

SECTION

PLAN

THE ROYAL

FLAT 4

NEW HALL WINDOW

Scale 1:20
Drawn MHC
Date 04/11/04

Revisions

- A. Spiral Balances. 24/11/04
- B. Height adjusted. 28/04/06
- C. Glazing bar section added. 12/12/11

Martin Critchley
Consultants Ltd.

Burgan House, 8-10 East Street
Havant, Hampshire, PO9 1AQ.
023 92 474 919
critchleyarchitect@hotmail.com

9348-615 C