



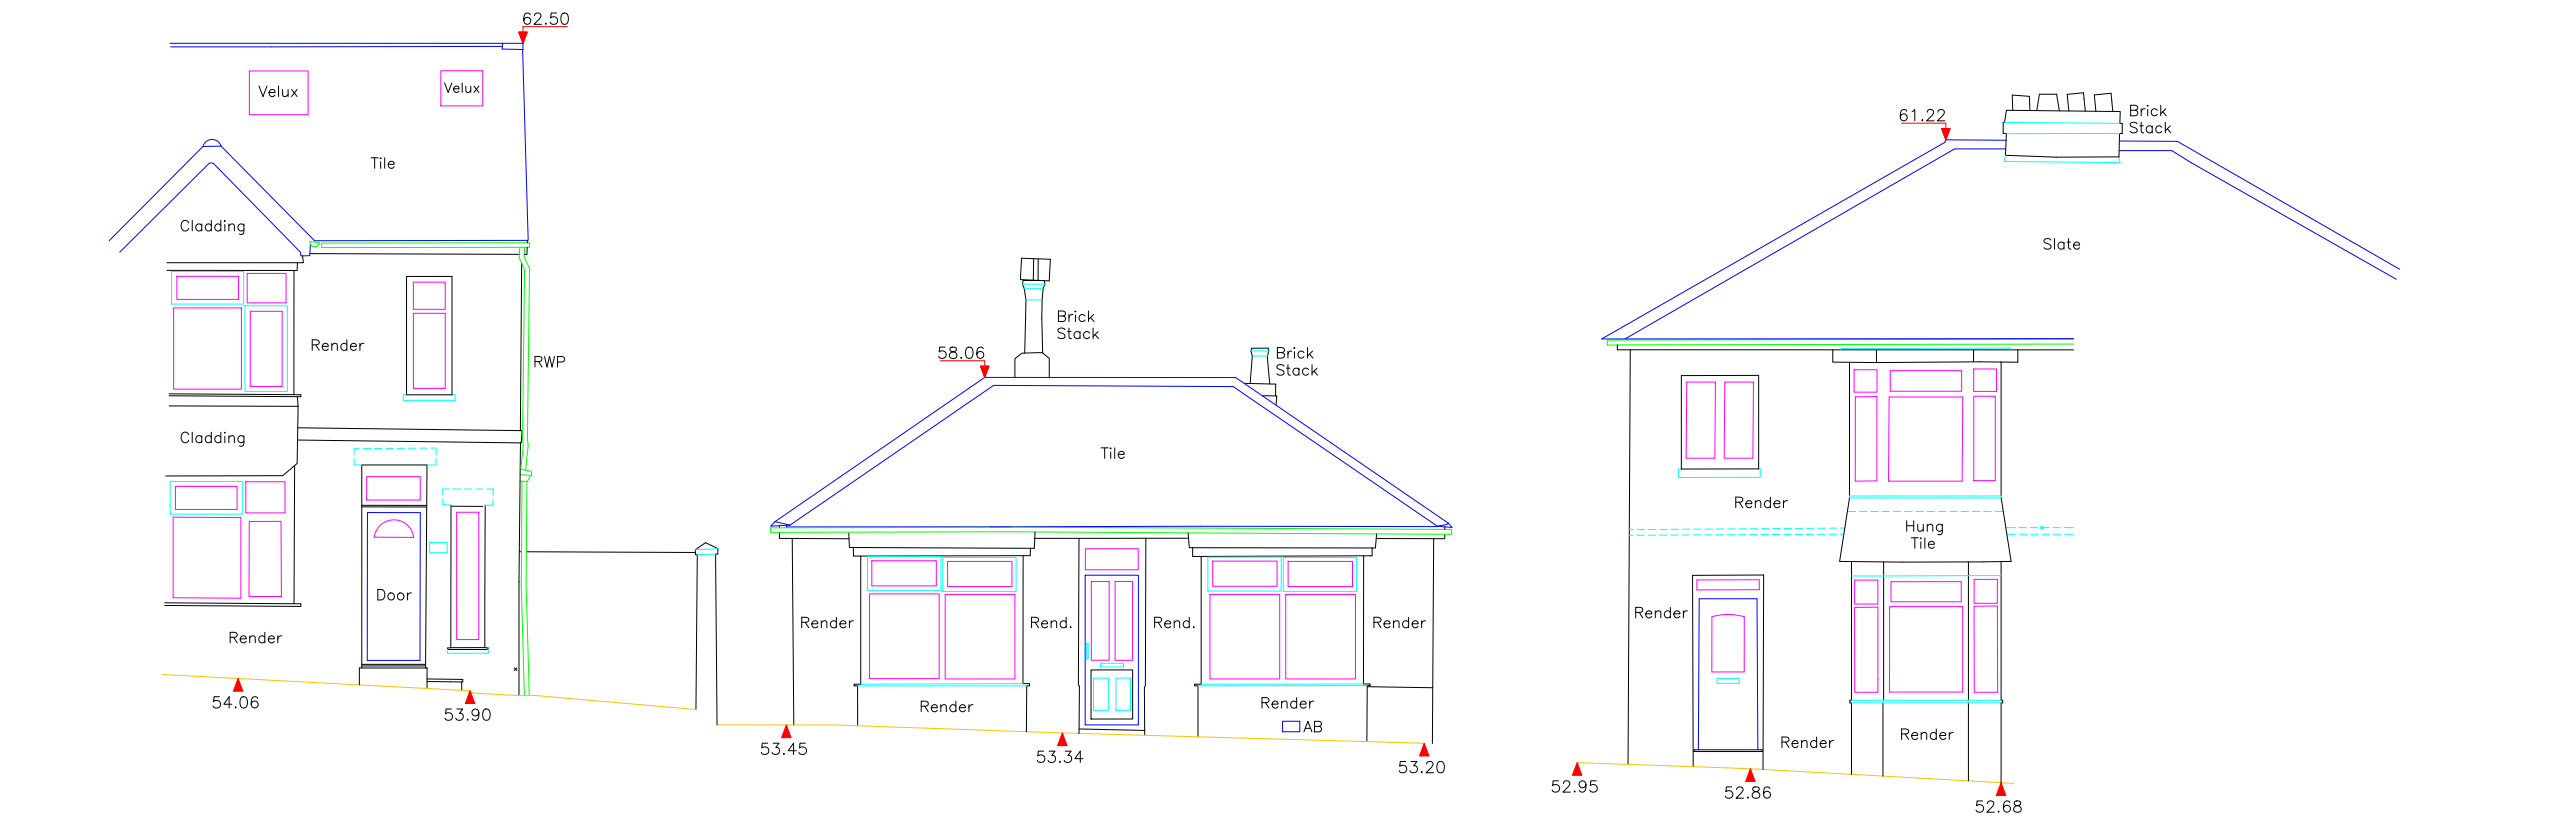

DATUM 50.000m

DATUM 50.000m

ELEVATION 1

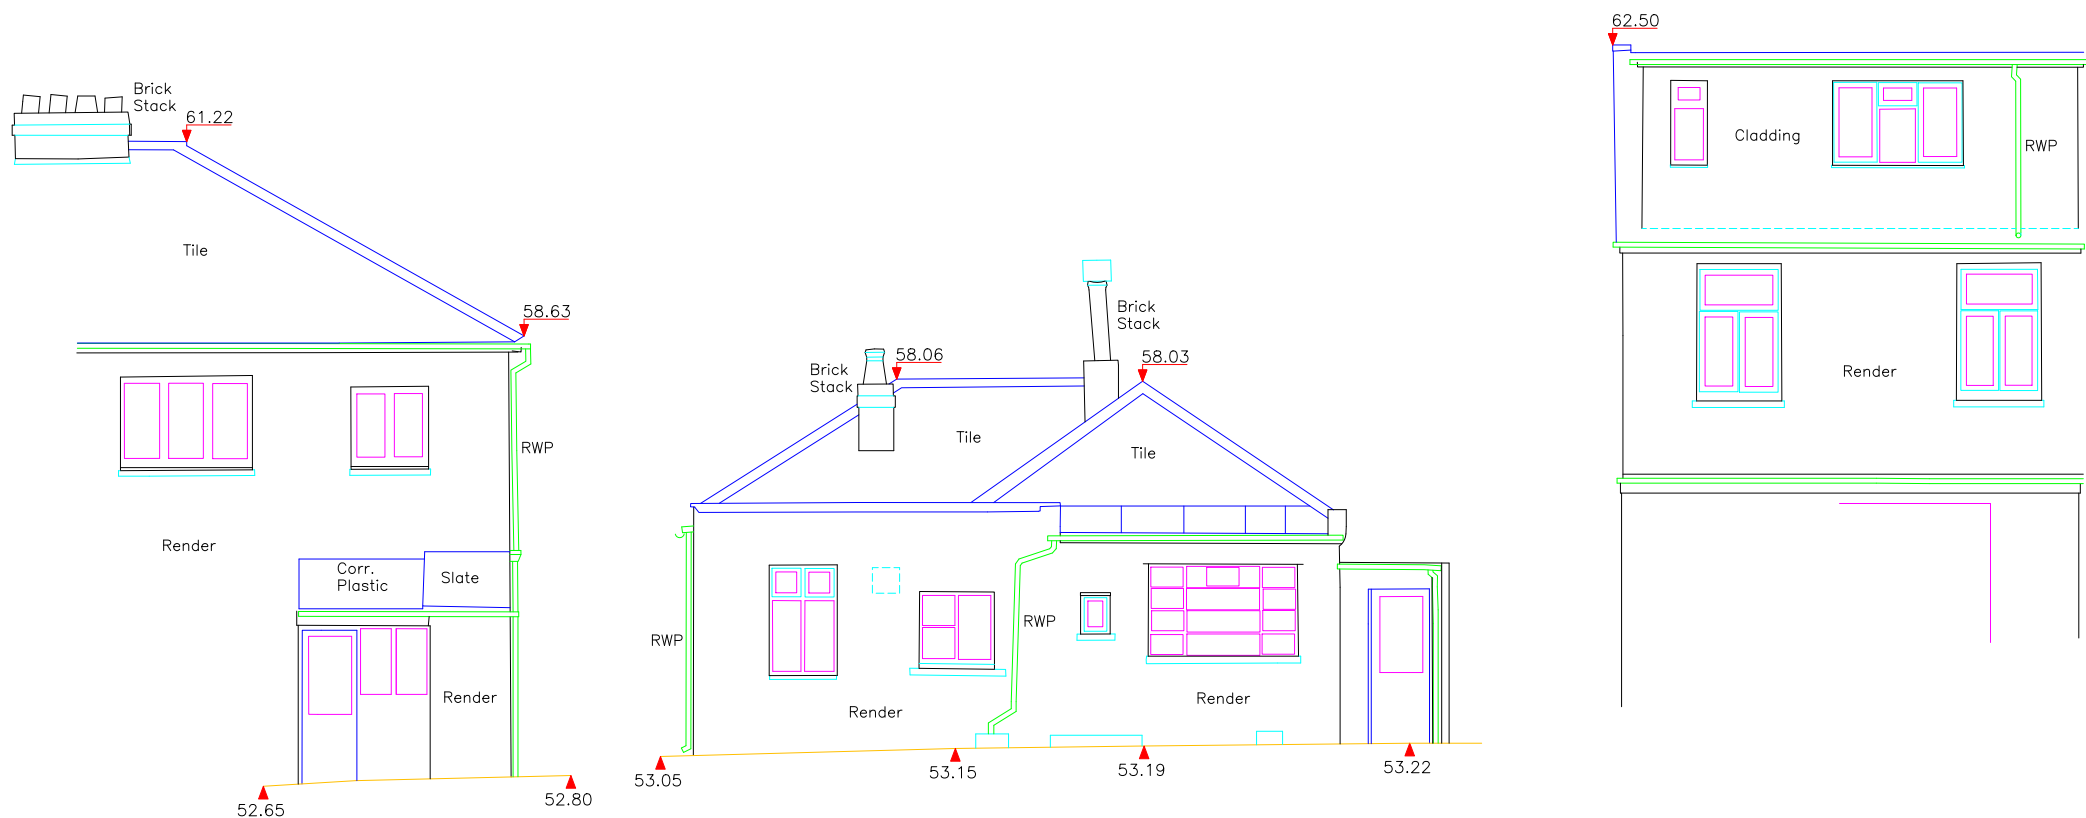

DATUM 50.000m

DATUM 50.000m

ELEVATION 2

NOTES

DO NOT SCALE FROM DRAWING
ALL DIMENSIONS TO BE CHECKED ON SITE

NOTES:
ALL MEASUREMENTS ARE TAKEN TO EXISTING
SURFACE FINISHES UNLESS STATED OTHERWISE
ALL HEIGHTS ARE IN M
ALL ARROWS POINT UP

ALL LEVELS IN METRES AND RELATE TO
GPS CONTROL (OD)

Legend

AV	Air Valve	L/Bin	Litter Bin
BEB	Belisha Beacon	LB	Letter Box
BH	Borehole	LP	Lamp Post
BL	Bed Level	M/Bolt	Multiple Bolt
BO	Bollard	Mem	Memorial
BS	Brick Setts	MS	Milestone
BS	Bus Stop	MS	Milestone
CATV	Cable TV Cover	NE	Notice Board
CB	Control Box	OSBM	Bench Mark
CCTV	Surveillance Camera	Pav	Paving
CH	Channel	Pil	Pillar
CL	Cover Level	PM	Parking Meter
Col	Column	PO	Post
Conc	Concrete	RE	Rodding Eye
Cul	Culvert	RL	Ridge Level
Cyc	Cycle Rack	RTL	Root Line
Dk	Drop Kerb	RNB	Road Name Board
DR	Drain	RP	Reflector Post
DP	Down Pipe	RS	Road Sign
EL	Eave Level	RWP	Rain Water Pipe
ELC	Electricity IC	Sap	Sapling
EP	Electricity Pole	Shr	Shrub
ER	Earth Road	SL	Sump Level
FB	Flower Bed	Spk	Spok
Fd	Foundations	ST	Step
FH	Fire Hydrant	STW	Stay Wire
FL	Floor Level	SV	Stop Valve
FP	Floodlights	TapP	Tap
FLT	Flat Roof Level	TCB	Telephone Call Box
FRL	Flat Roof Level	THL	Threshold Level
G	Gully	TIC	Telecom IC
Gh	Glass House	TK	Tank
GP	Gate Post	Tkm	Ticket Machine
GV	Gas Valve	TL	Traffic Light
HL	Hedge Level	Tm	Tarmac
HT	Height	TP	Telegraph Pole
IC	Inspection Cover	Tr	Tree
IL	Invert Level	UTL	Unable To Lift
Irrv	Irrigation Valve	VR	Vent Pipe
JB	Junction Box	WM	Water Meter
KD	Kerb	WRL	Water Level
KO	Kerb Outlet	Ø	Diameter

Fence Details

Barr	Barrier	Int.F	Interwoven
BWF	Barbed Wire	LLF	Larch Lap
CBF	Close Board	P	Post
CF	Concrete Fence	PCF	Post & Chain
CIF	Corrugated Iron	PIF	Post & Rail
CLF	Chain Link	PWF	Post & Wire
CPF	Chestnut Paling	PWM	Post & Wire Mesh
IRF	Iron Rollings	-	-

Wall Details

BRW	Brick and Flint Wall	DSBM	Drainage Survey Bench Mark
BW	Block Wall	TBM	Temporary Bench Mark
BW	Brick Wall		
CW	Concrete Wall		
FW	Flint Wall		
RW	Retaining Wall		
SLM	Sloping Masonry		
W	Wall		

All underground service information should be checked prior to any works taking place. The type, size and route of all drainage has been ascertained by visual inspection only.
An arboriculturist must be contacted to verify tree species and descriptions if necessary.

Building Legend

A	Alarm	Lt	Light
AB	Air Brick	PL	Plinth Level
AC	Air Conditioning Unit	PWL	Parapet Wall Level
AR	Arch Level	Rad	Radiator
UBL	Underside Beam Level	RSC	Reinforced Steel Column
CB	Cupboard	RSJ	Reinforced Steel Joist
CLD	Ceiling Level	S/L	Skylight
DHL	Door Level	SP	Spring Level
EB	Electricity Box	U/S	Underside of
Elecs	Electrics	V	Vent
FC	False Ceiling Level	WHL	Window Head Level
FP	Fire Place	WL	Wall Level
FL	Floor Level	WSL	Window Sill Level
H	Housing	W/Top	Work Top
HR	Hand Rail		

Level Above Datum

Joist Direction

Surface Finishes (Elevations)

Bk	Block
Brk	Brick
Conc	Concrete
Mtl	Metal
Rdr	Render
Slt	Slate
Tl	Tile
Tbr	Timber

DATE

REVISIONS

HAMPSHIRE LAND SURVEYS LTD

Land, Building and Engineering Surveys

Mobile 07721 423330
E-Mail hampsl@aol.com
www.hlsld.co.uk

CLIENT

Character Building Company
29 Fern Way
Titchfield Park
Fareham
Hampshire PO15 5RP

PROJECT No.

HLS 2197

TITLE

21 Park Avenue
Waterlooville
Elevations Existing

N

Survey Solutions

SCALE

1:100

DRAWN

KLB

DATE

JAN 2021

CHECKED

DB

DRG No.

2197_21_01_02

REV.

-