


28 Lynwood Avenue, Waterloo - 4185.20.CC

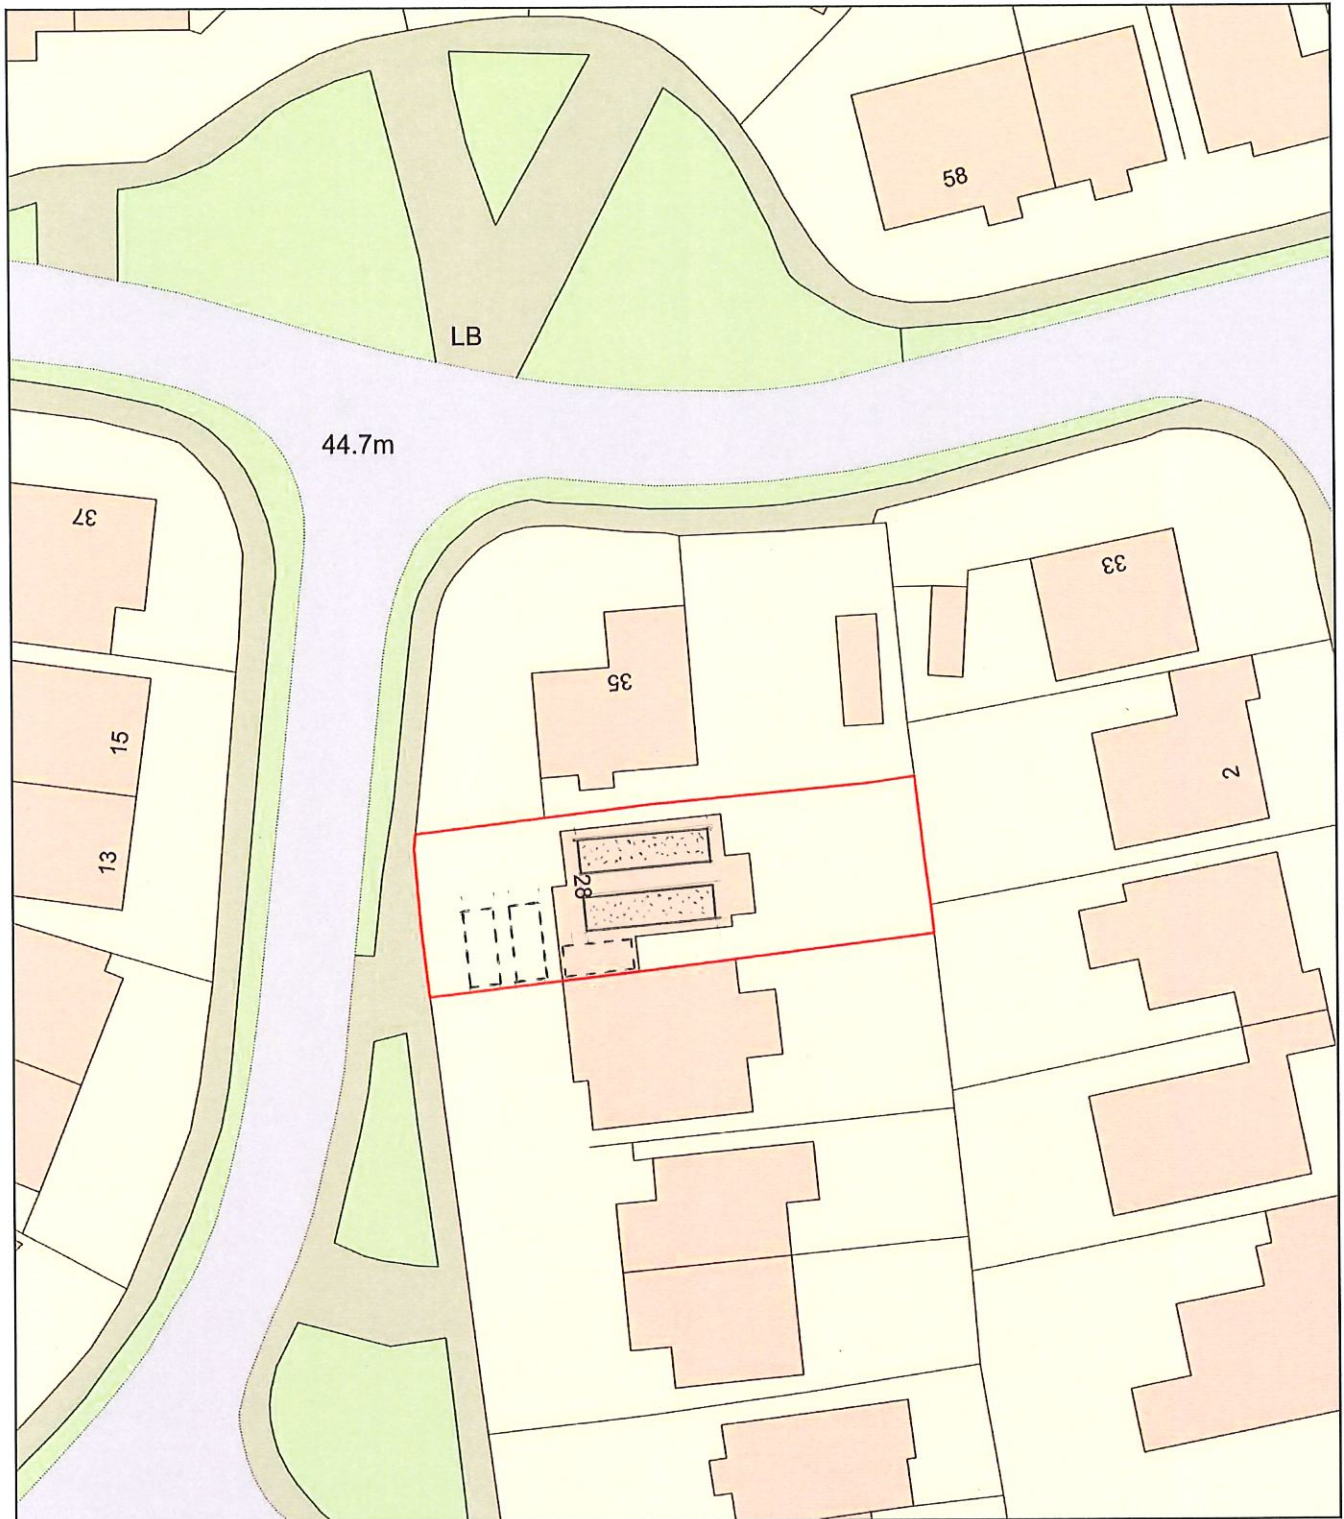

Plan Produced for: Thorns Young Architectural
Date Produced: 18 Nov 2020
Plan Reference Number: TQRQM20323160305168
Scale: 1:500 @ A4