




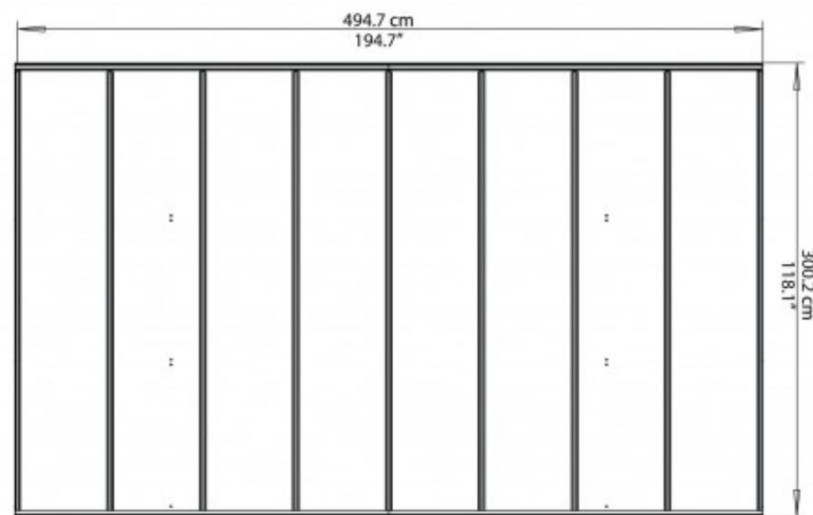


Carport Plan
Scale 1:500 @ A3

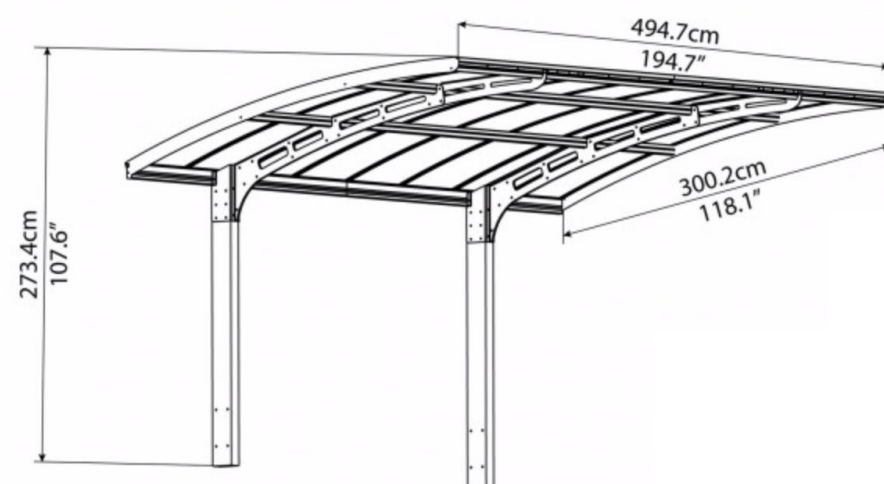

Carport Axonometric Drawing
Scale 1:50 @ A3

**Proposed location of carport
between the 2 trees**

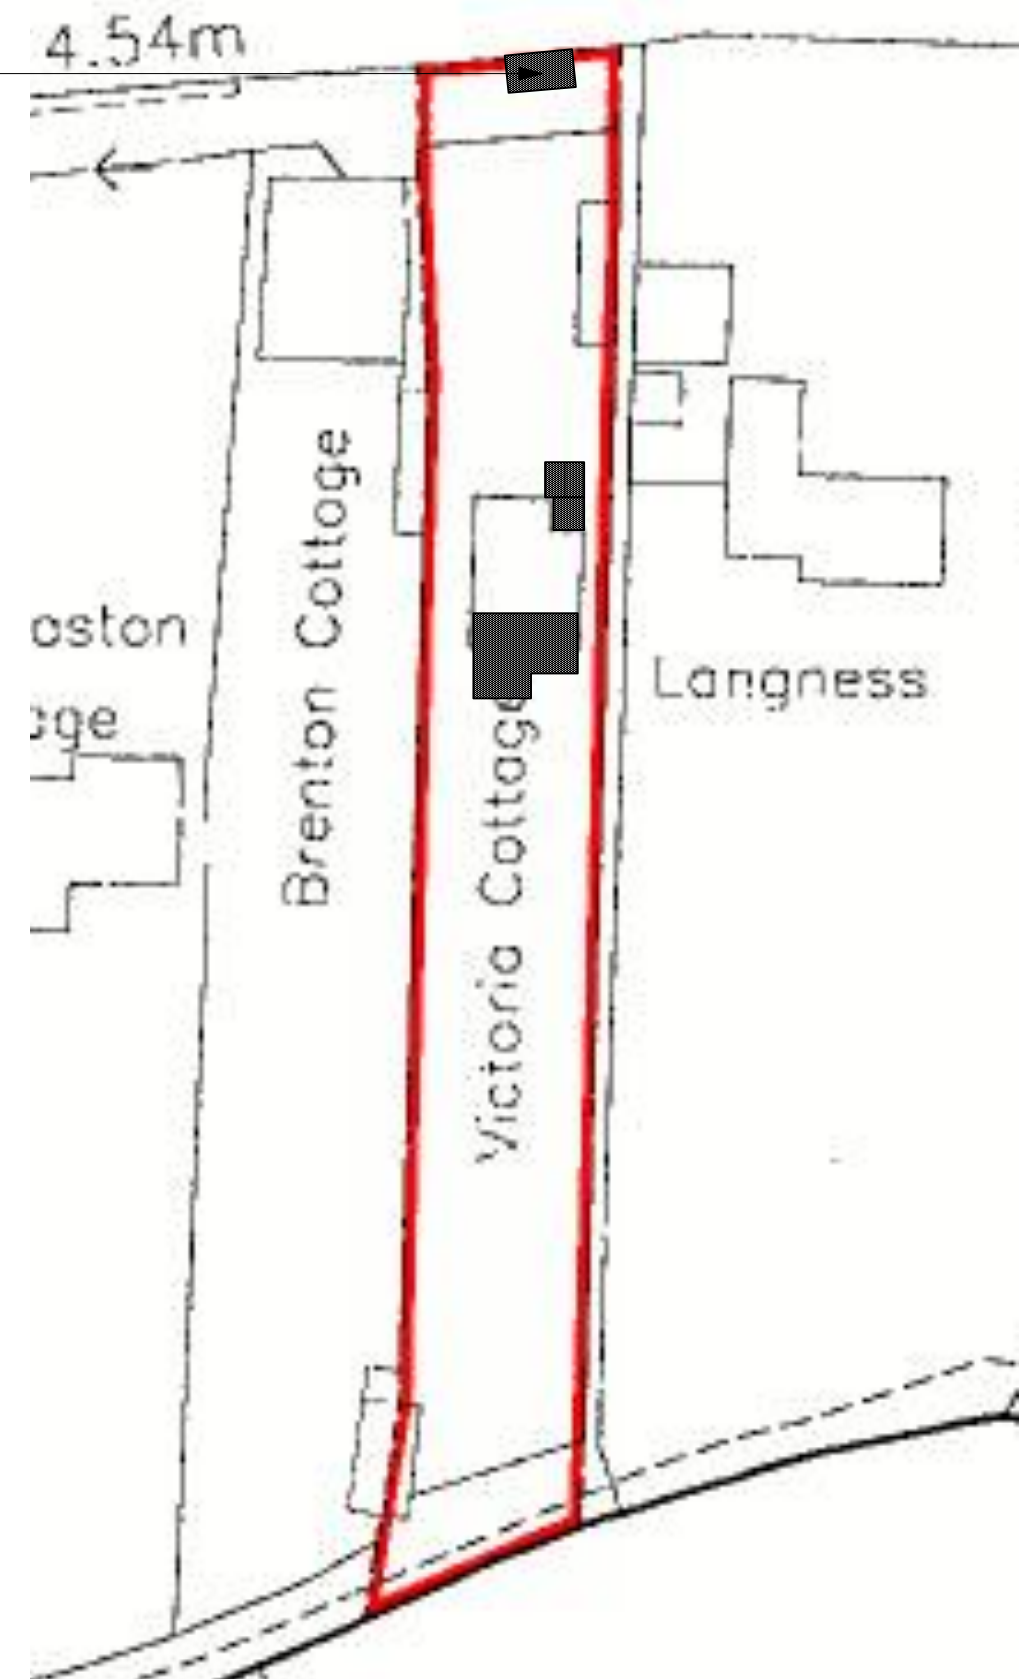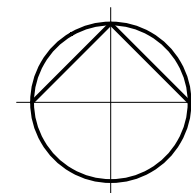

Scale 1:500 @ A3

PROPOSED carport

PROJECT NAME:
WISE HOUSE
Victoria Cottage, Woodgaston Lane, Hayling Island, PO11 0RL

toutlemonde design

All dimensions are in millimetres
All dimensions to be checked on site.
© toutlemonde design

DATE:
2020-12-28

SCALE:
1:50@A3

DWG NO:
2015-200

REV:

TLM

10m