




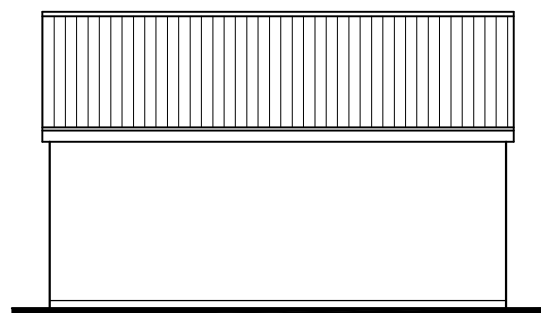


South

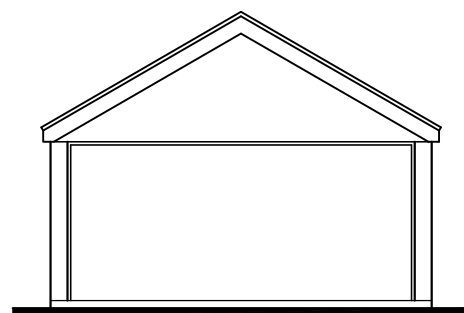

West

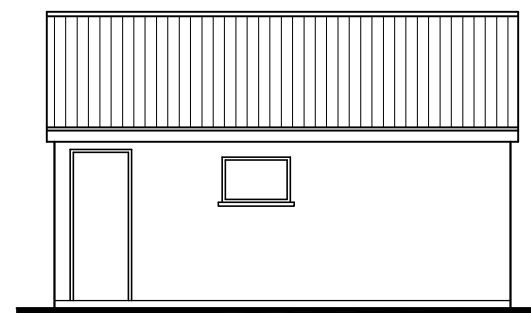


North

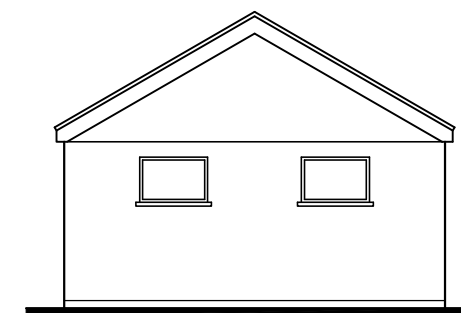


East

Existing

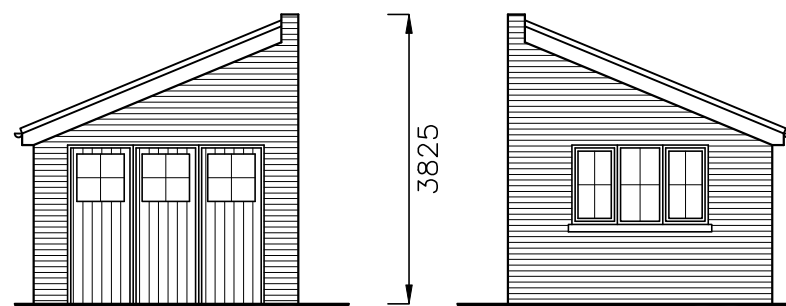

West

East

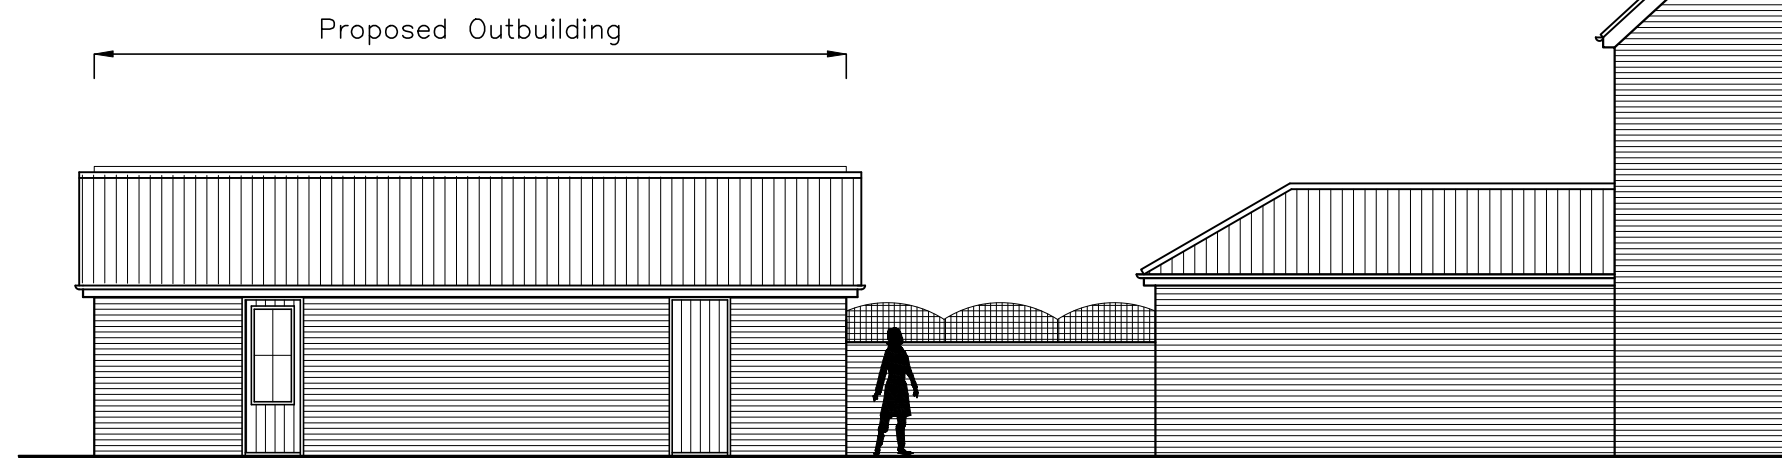

North

Proposed

CAD

Critchley Architecture And Design Ltd.
Contact: 02392 474 919 | info@caad.online
The Old Brewery, 15E South Street, Havant, PO9 1BU

Existing and Proposed Garage

Revisions

- a)
- b)
- c)
- d)

48 Westbourne Av,
Emsworth,
Hampshire,
PO10 7QU

Scale A1=1:50, A3=1:100
Drawn SAR
Date 15/03/2020

20005-504⁰

10m

20m

30m

40m