


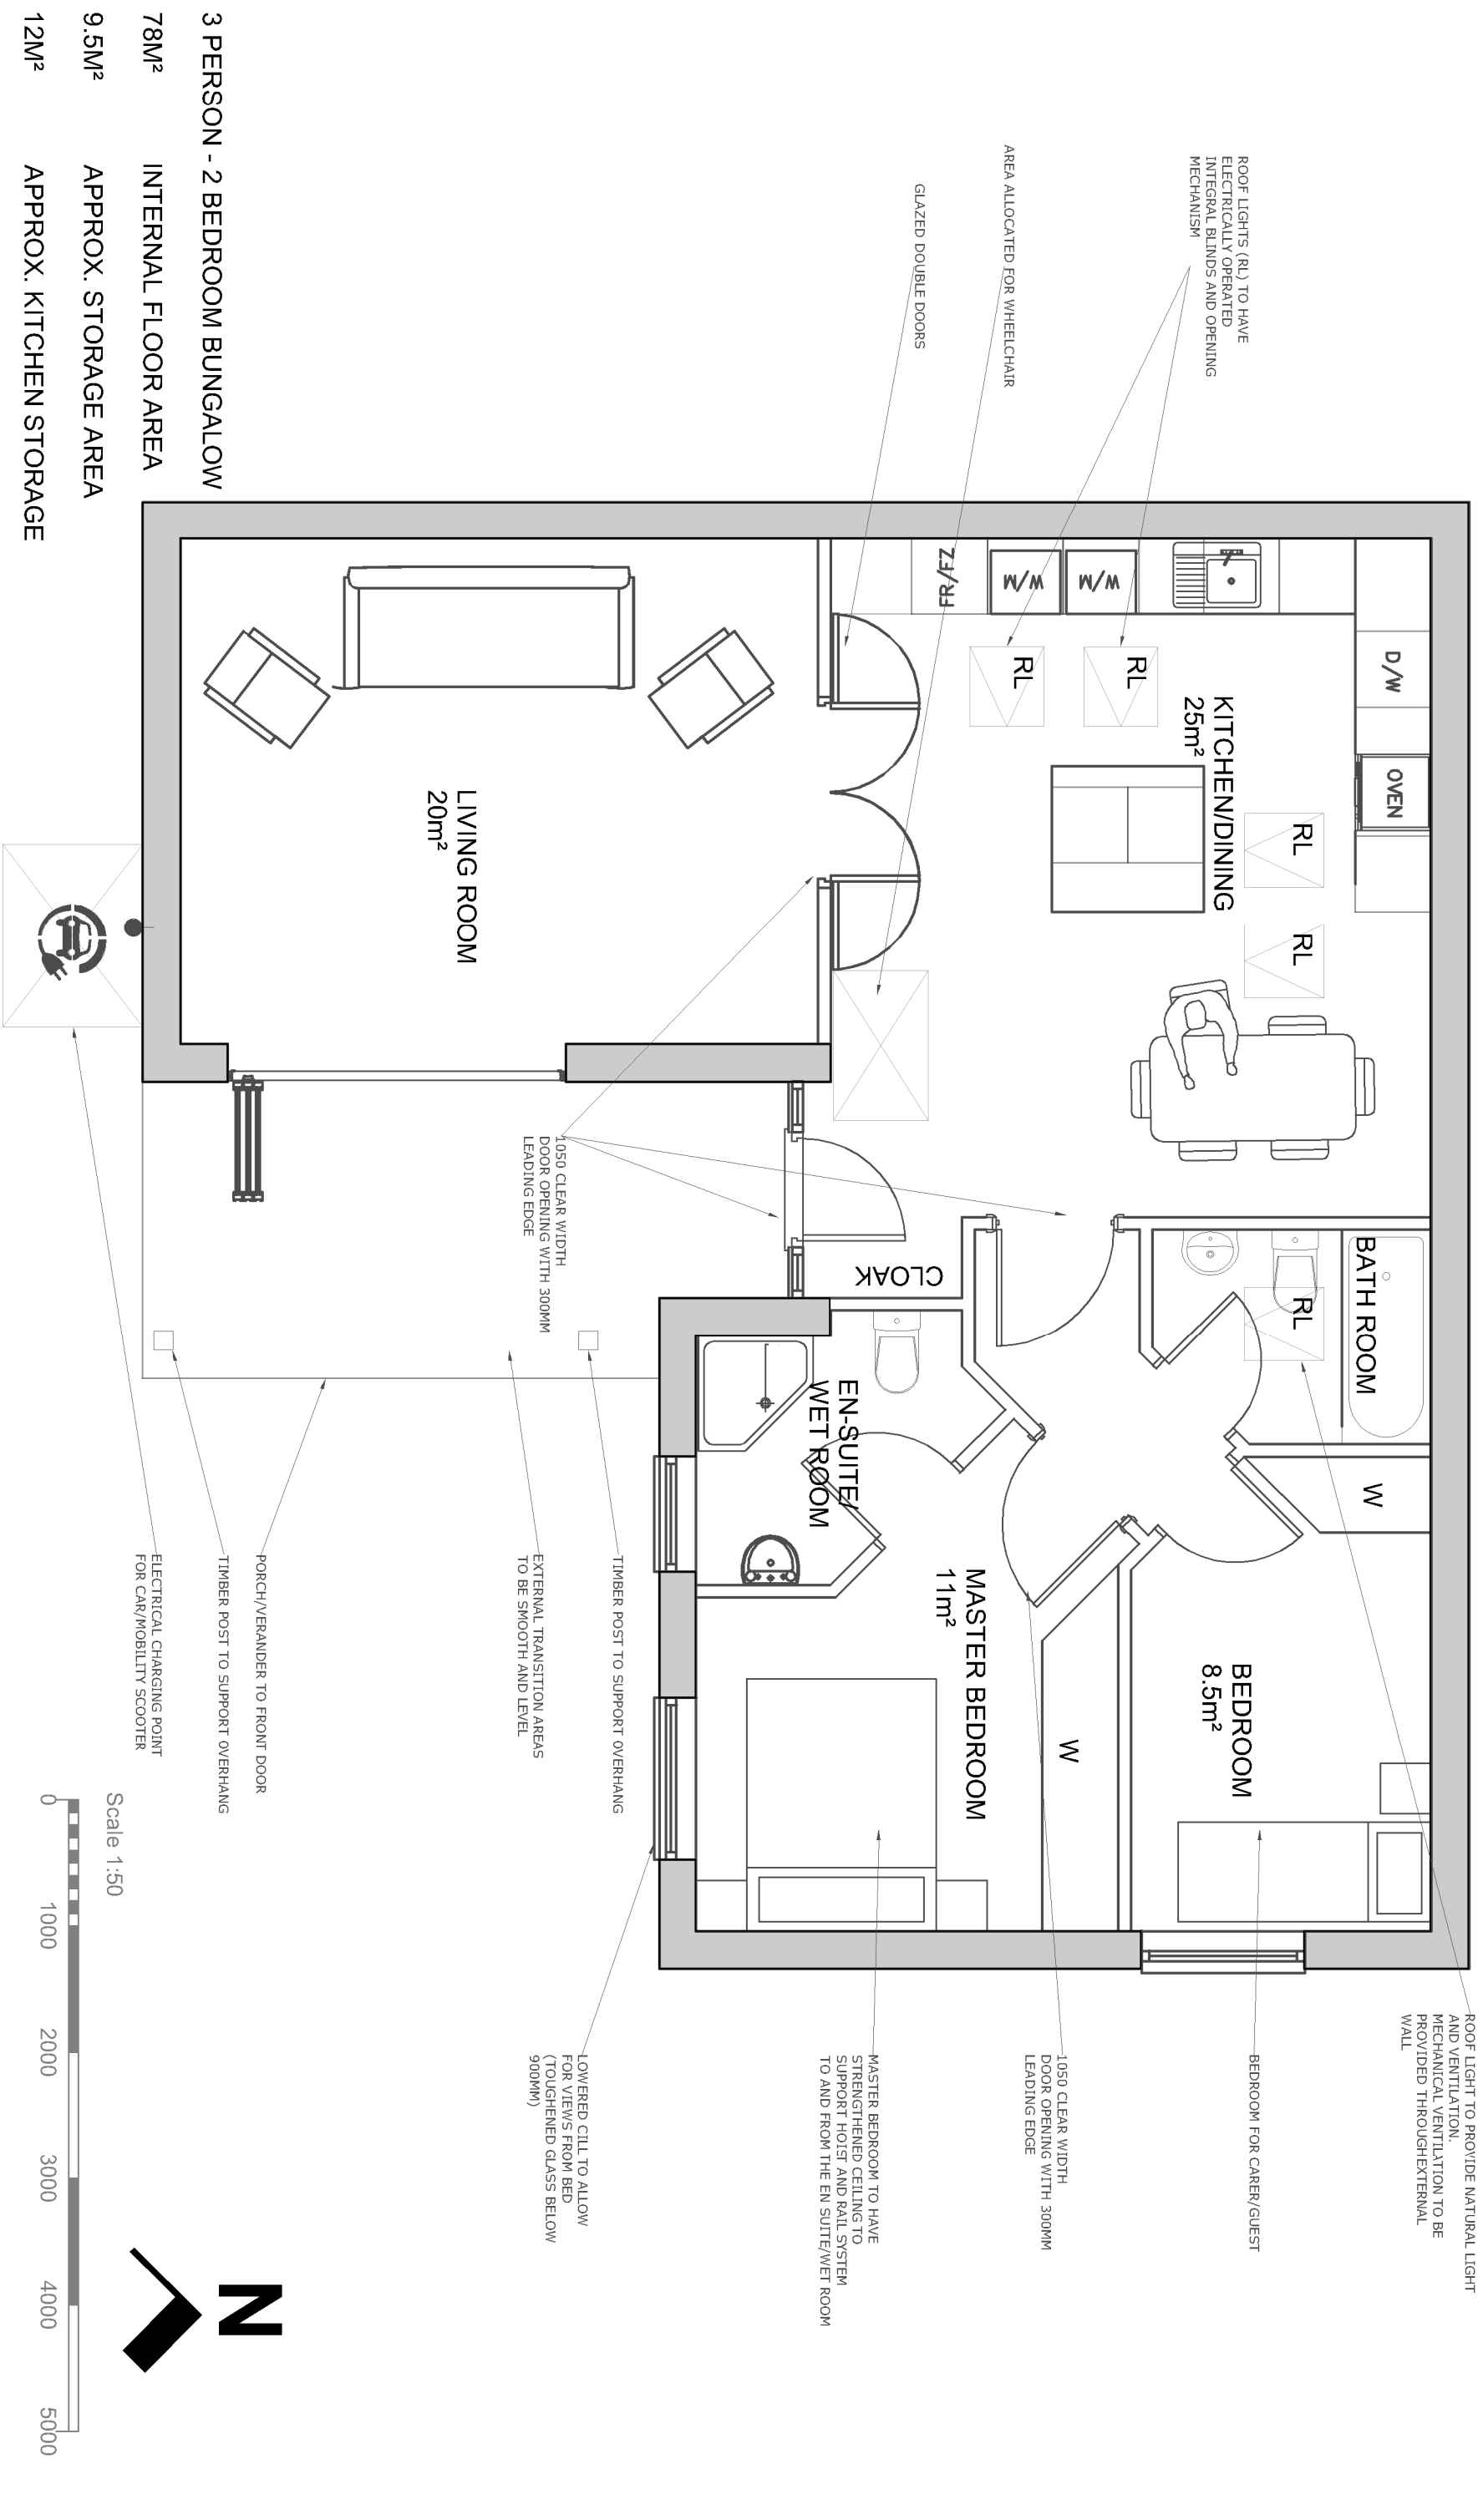

Ref.	Description	Date
-	-	-
-	-	-
-	-	-
-	-	-
-	-	-
-	-	-
-	-	-

Hazel Butler Architects Hazel Butler DIPARCH ARB 24 Nightingale Close Rowlands Castle T:023 92413680					PROJECT 45 RAILS LAND, HAYLING ISLAND Erection of 1 no. 2 bedroom bungalow to the rear with access onto Rails Lane			CLIENT MR B SYMMONDS					
CODE	STATUS	SUITABILITY DESCRIPTION	PURPOSE OF ISSUE	PLANNING APPLICATION	SHEET	PROPOSED PLAN	Date	09-02-2021	Project number	09-20	Scale (@ A3)	1 : 50	REV
							Drawn by	hb	Checked by	HB	09-20-DR-A-102		-