










NOTES:

All dimensions to be checked on site and any discrepancy notified to The Consultant. Written dimensions are to be used in preference to scaled dimensions.

This drawing is the property of The Consultant and must not be reproduced, in part or whole, or deviated from, without their permission.

It is essential that prior to commencement and during construction works, the contractor reviews the drawings and specification and discusses with the practice any inconsistencies, anomalies, non-industry standard features or other concerns.

For both pricing and construction purposes Structural, Mechanical and Electrical Engineers designs, calculations and sizes etc are to take preference over the layout drawings. Any discrepancies are to be brought to the immediate attention of The Consultant.

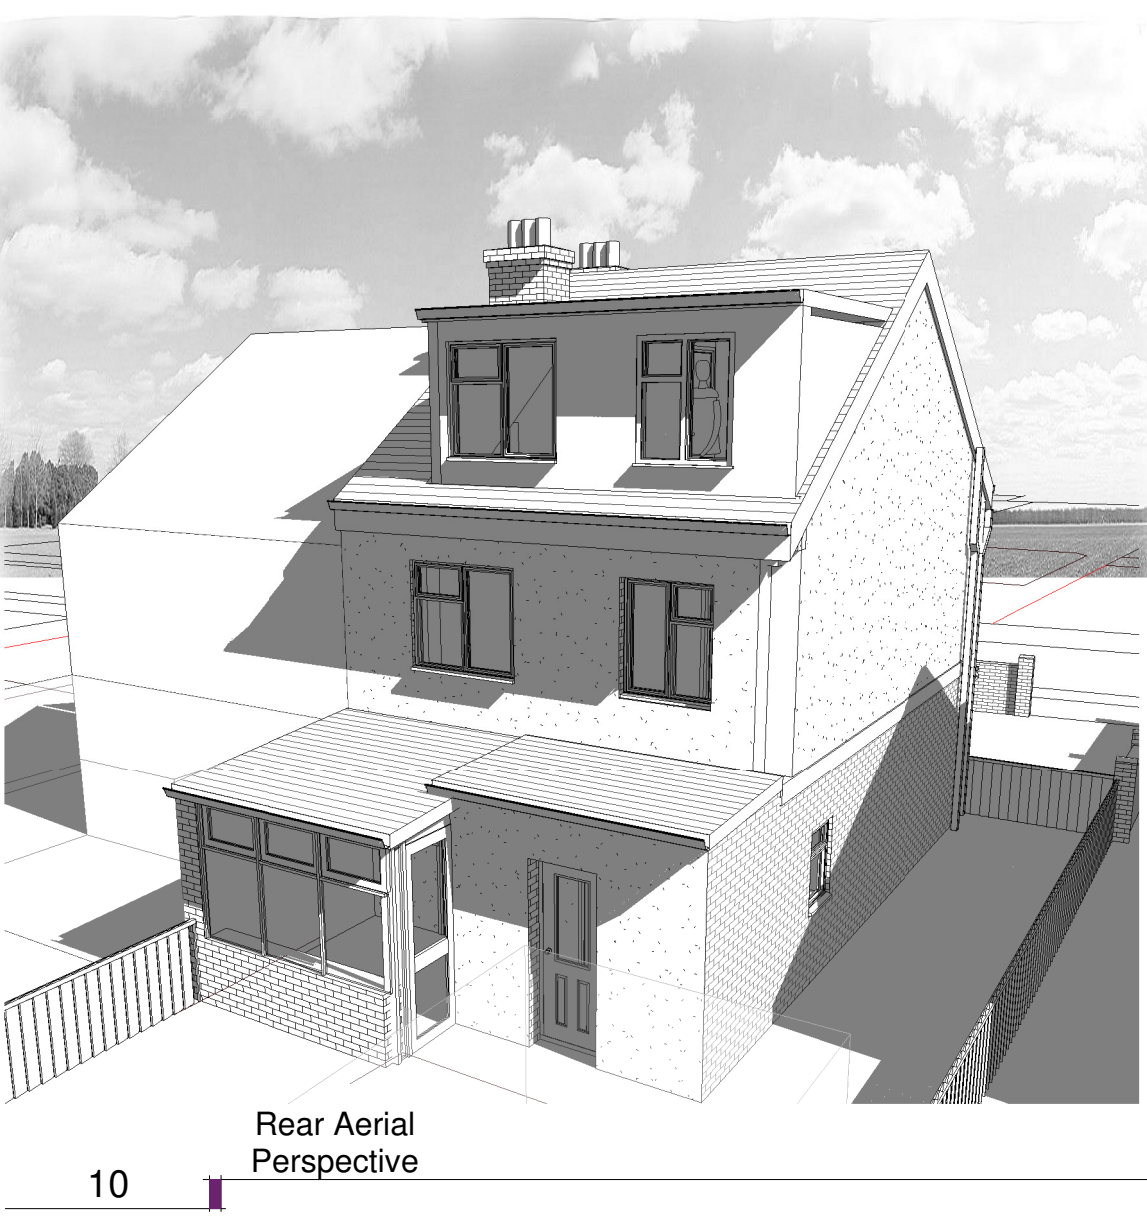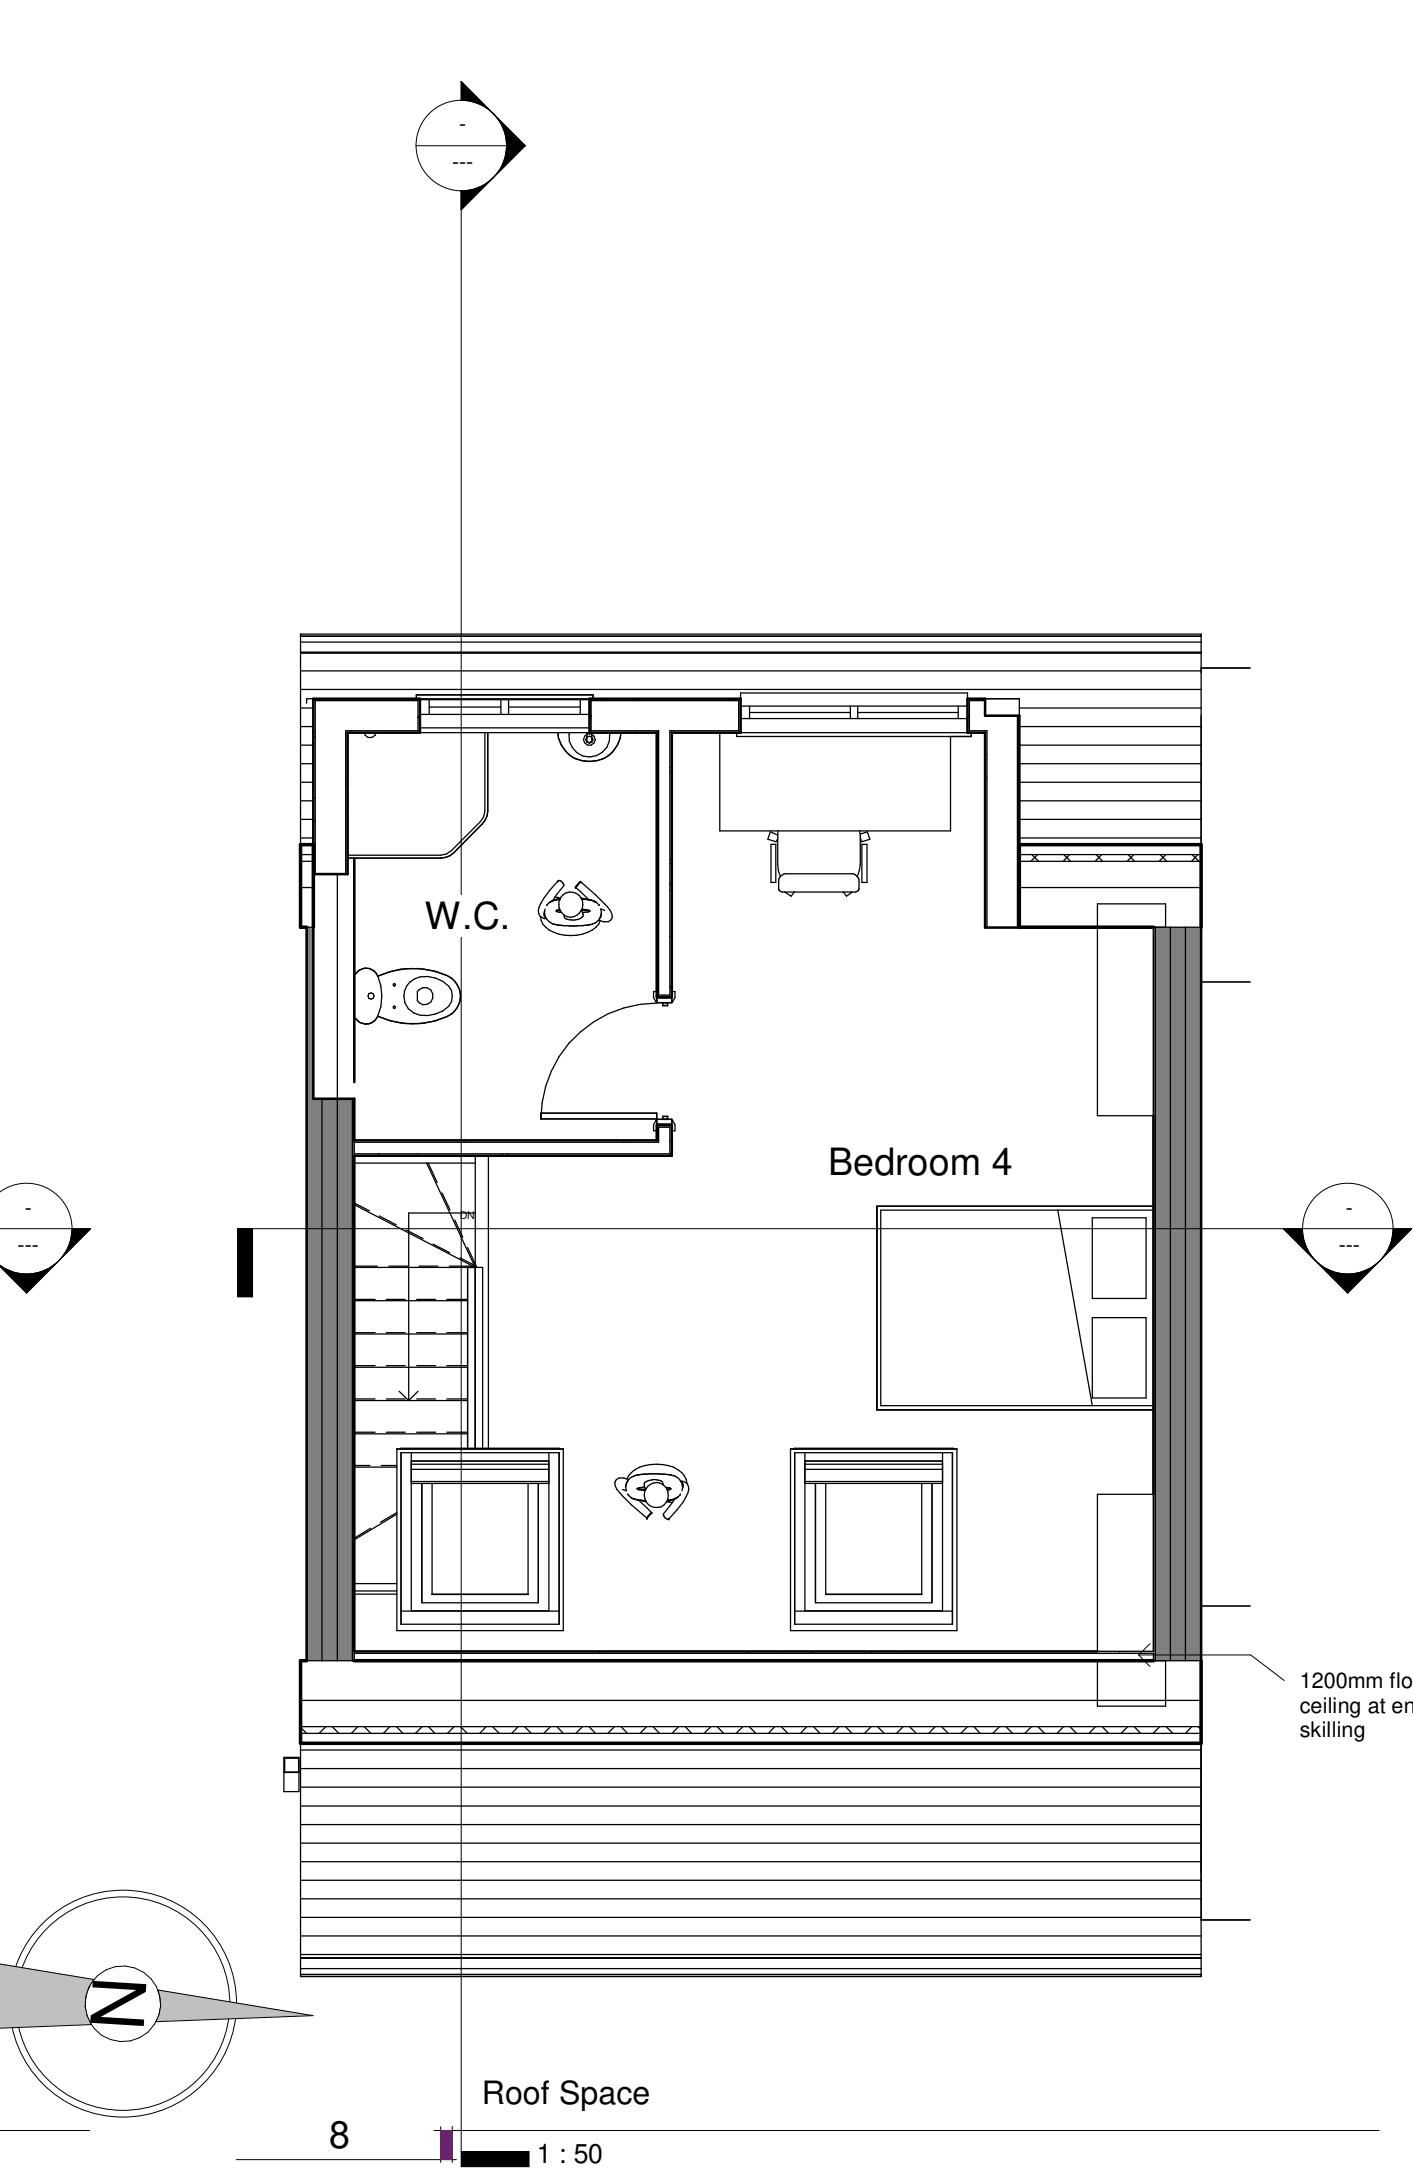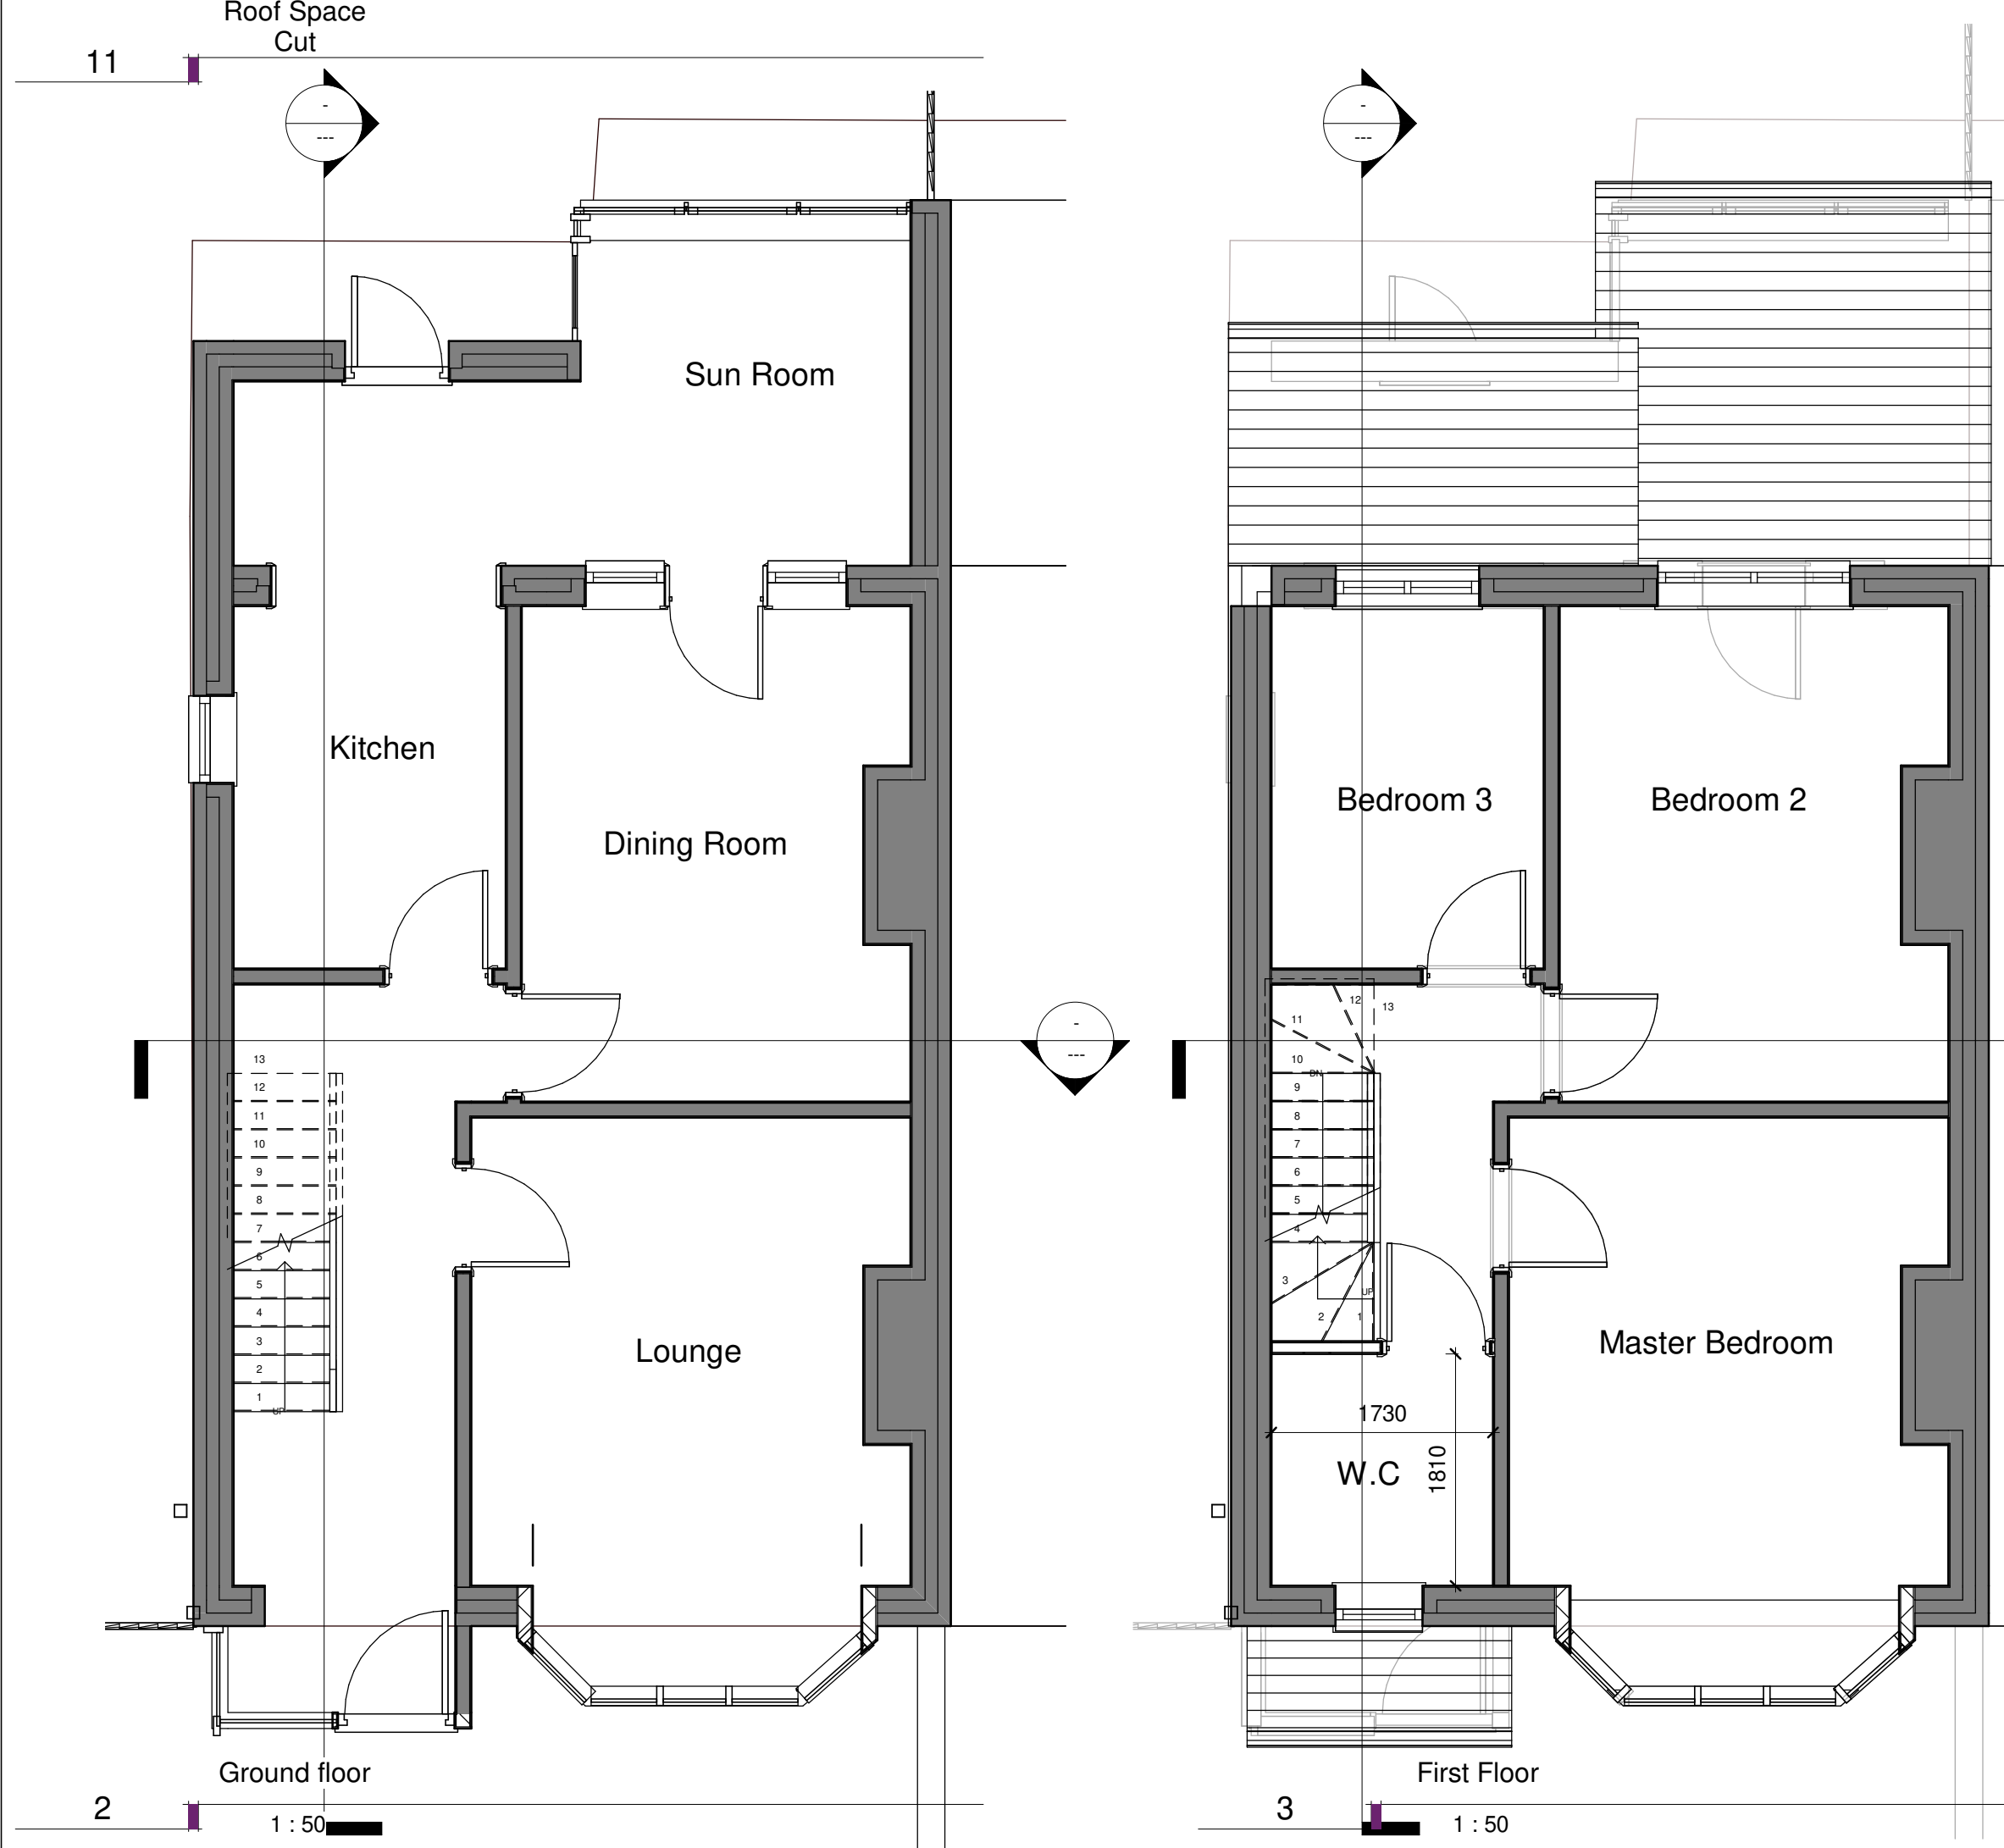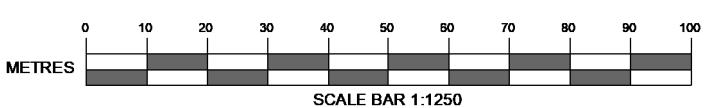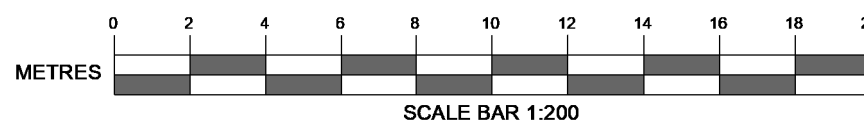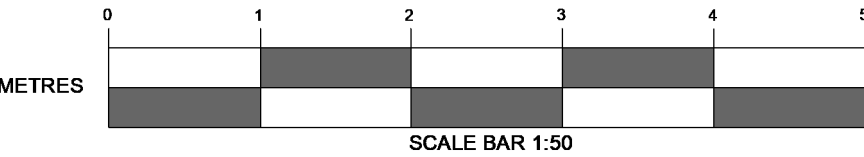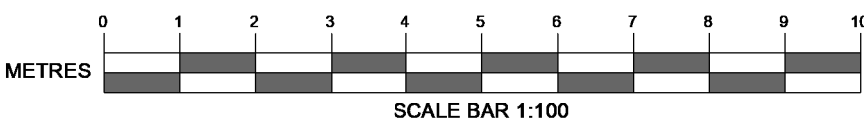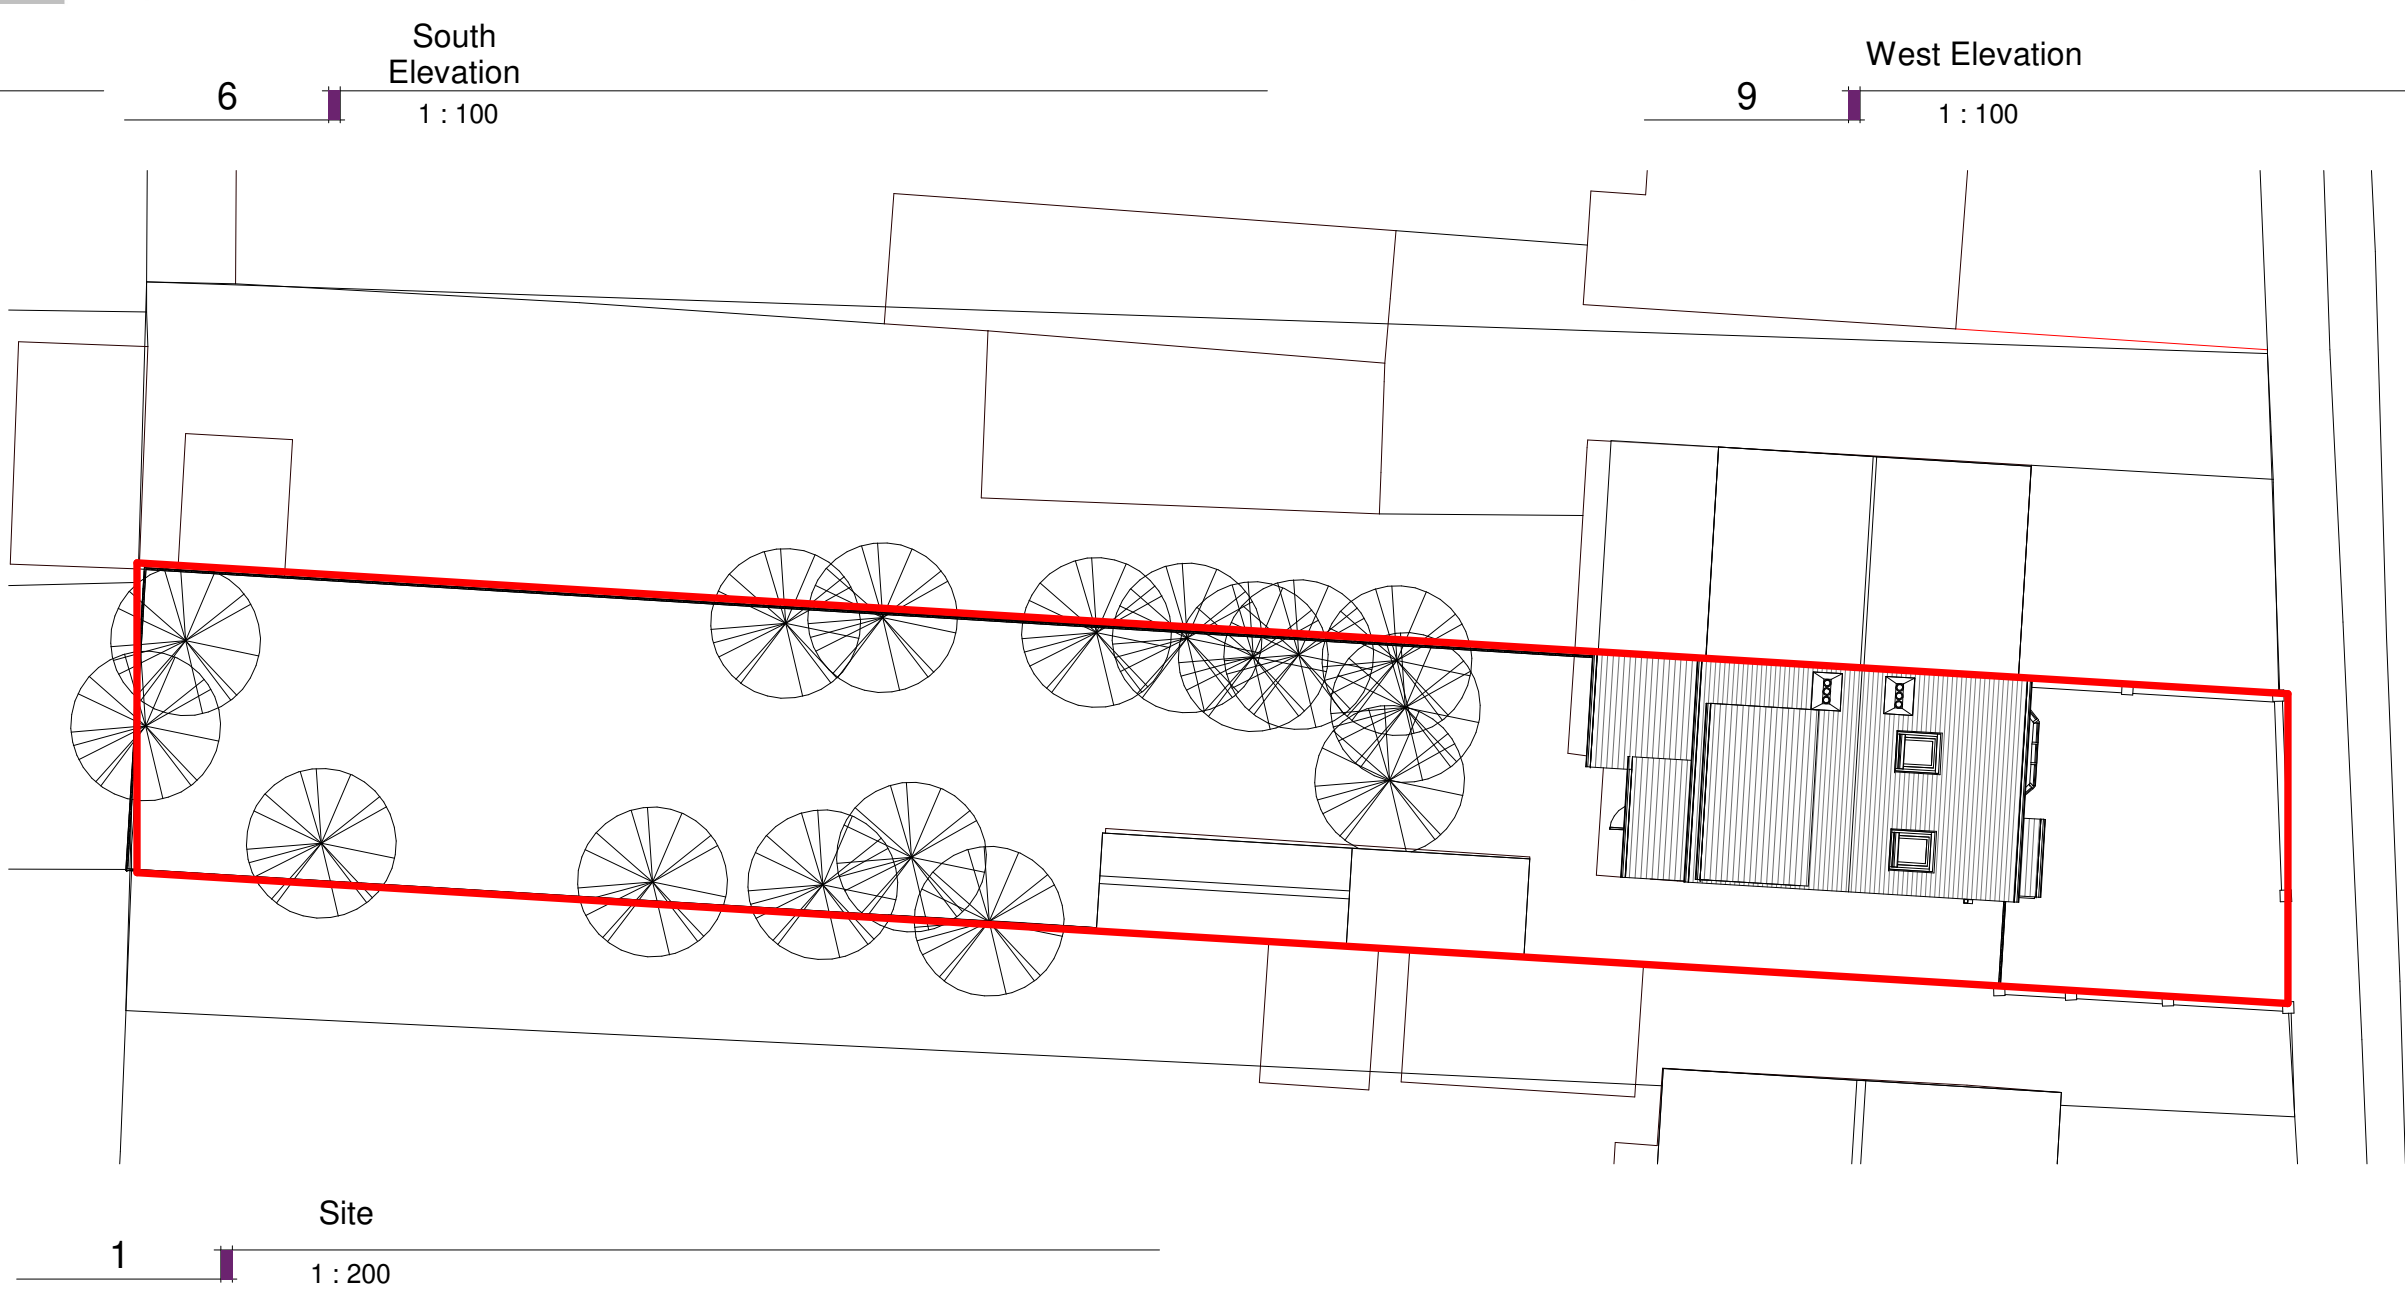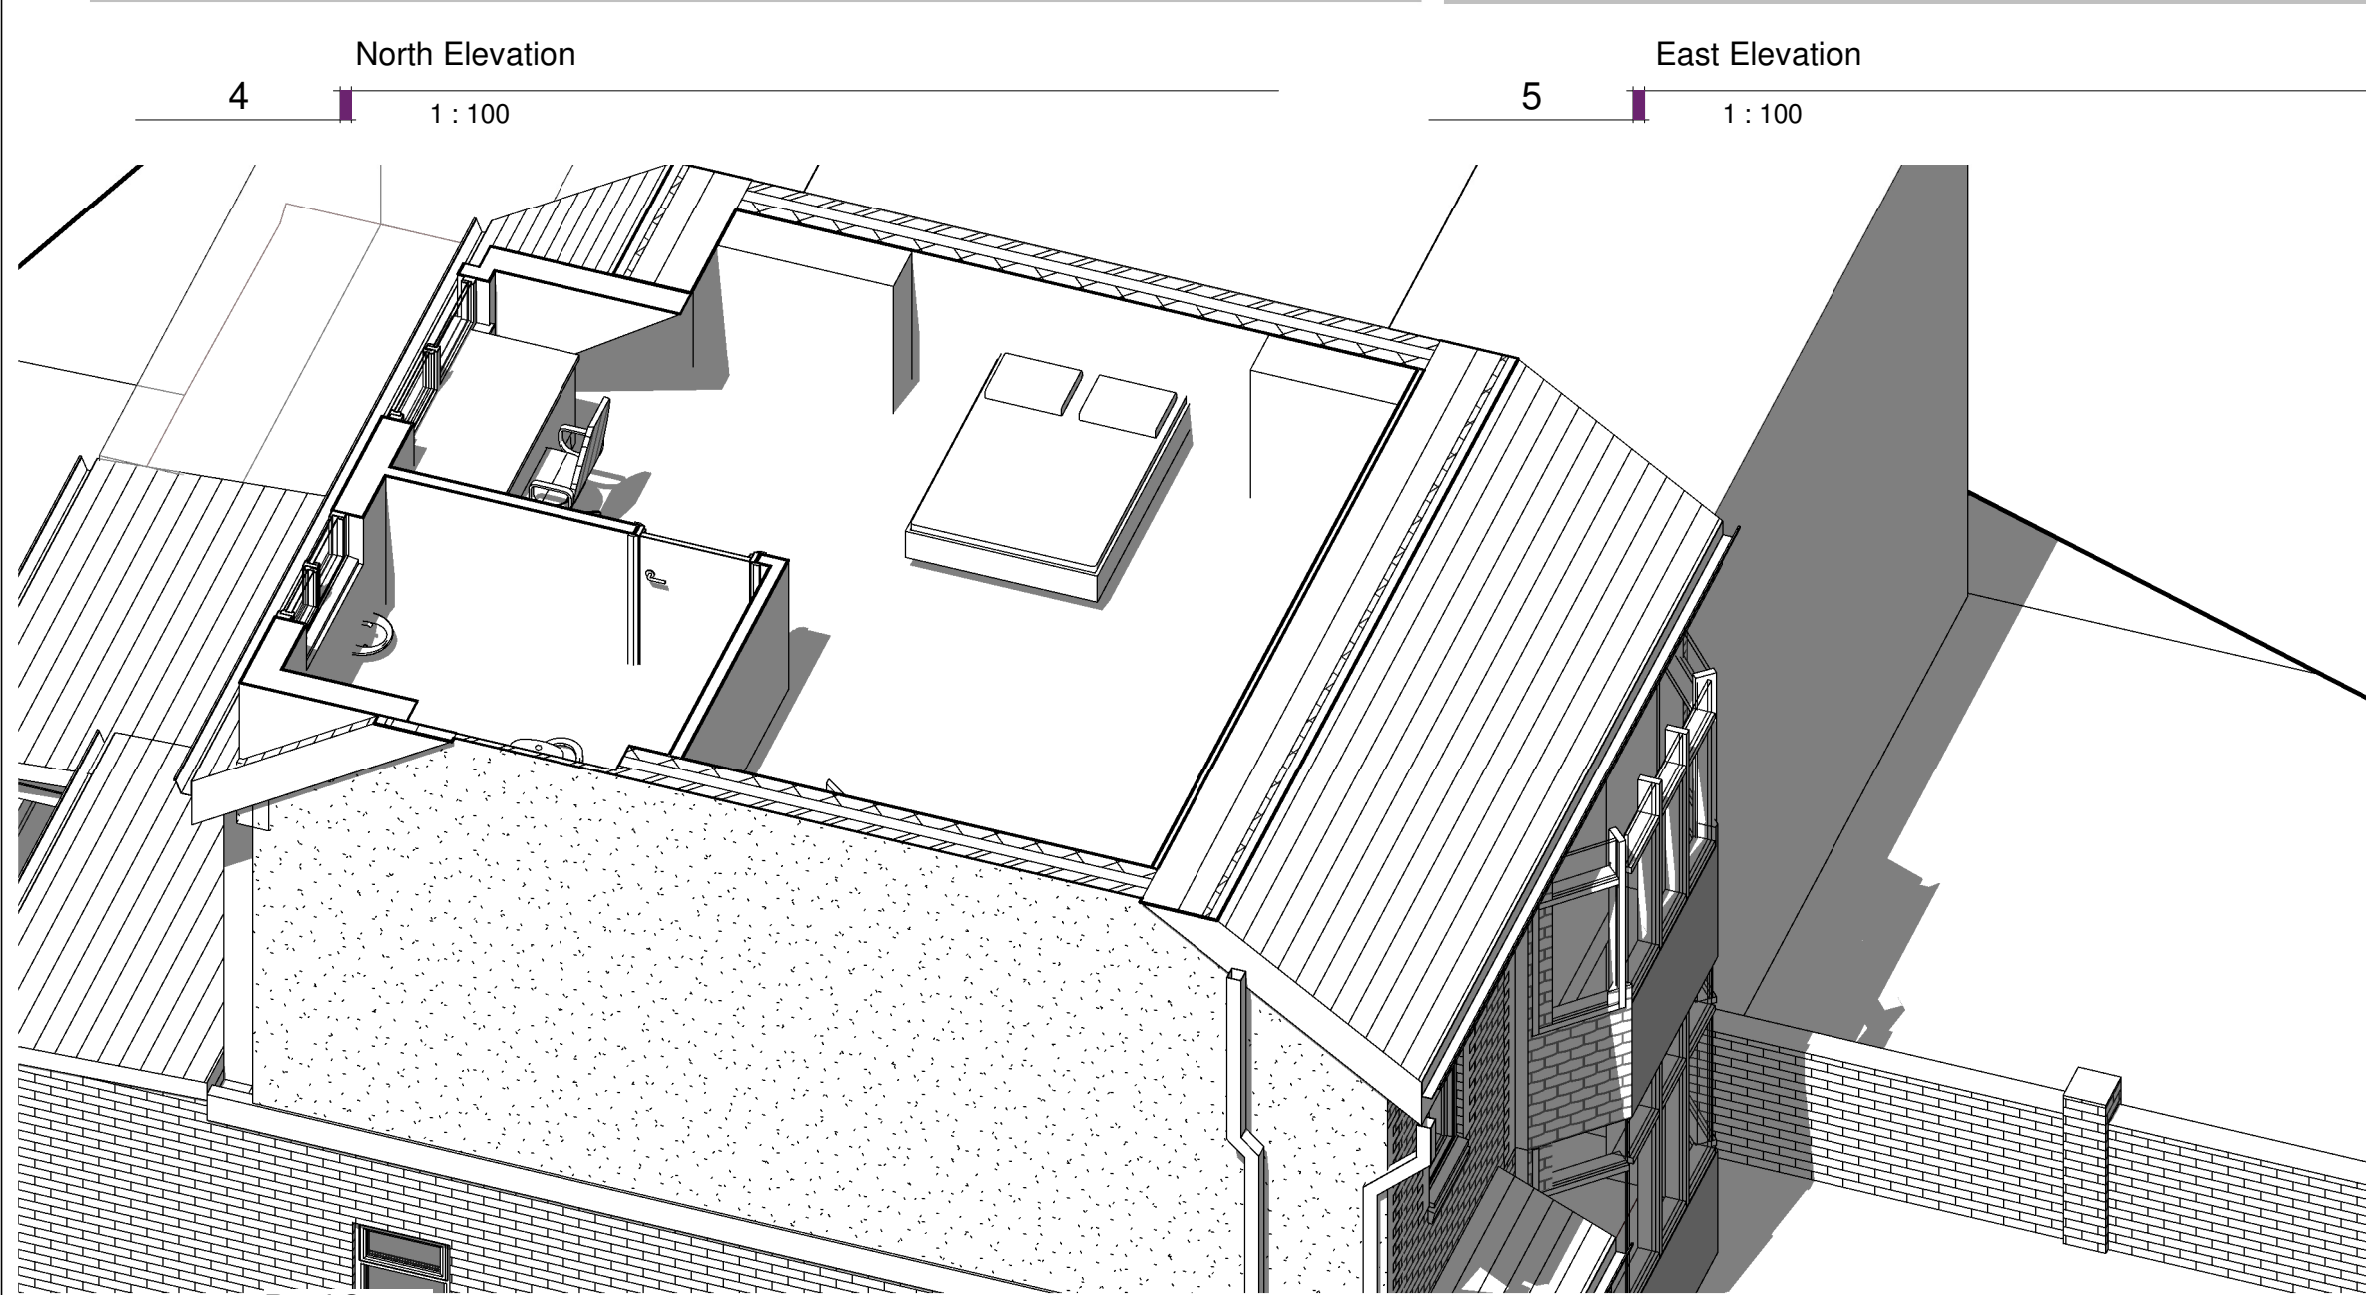

| AMENDMENTS | DATE |
|------------|------|
|            |      |
|            |      |
|            |      |
|            |      |

CLIENT  
Keith Parker  
Lower Farm Road  
East Meon  
Petersfield  
Hampshire  
GU32 1QJ

PROJECT  
137 Park Avenue  
Widley  
Waterlooville  
PO7 5HQ

DRAWING TITLE  
Proposed Plans & Elevations

DATE  
10/01/2021

SCALE  
As indicated

DRAWING No.  
21.003.SP 02A1

REVISION

