


51 Park Avenue, Widley - 4171.20.CC

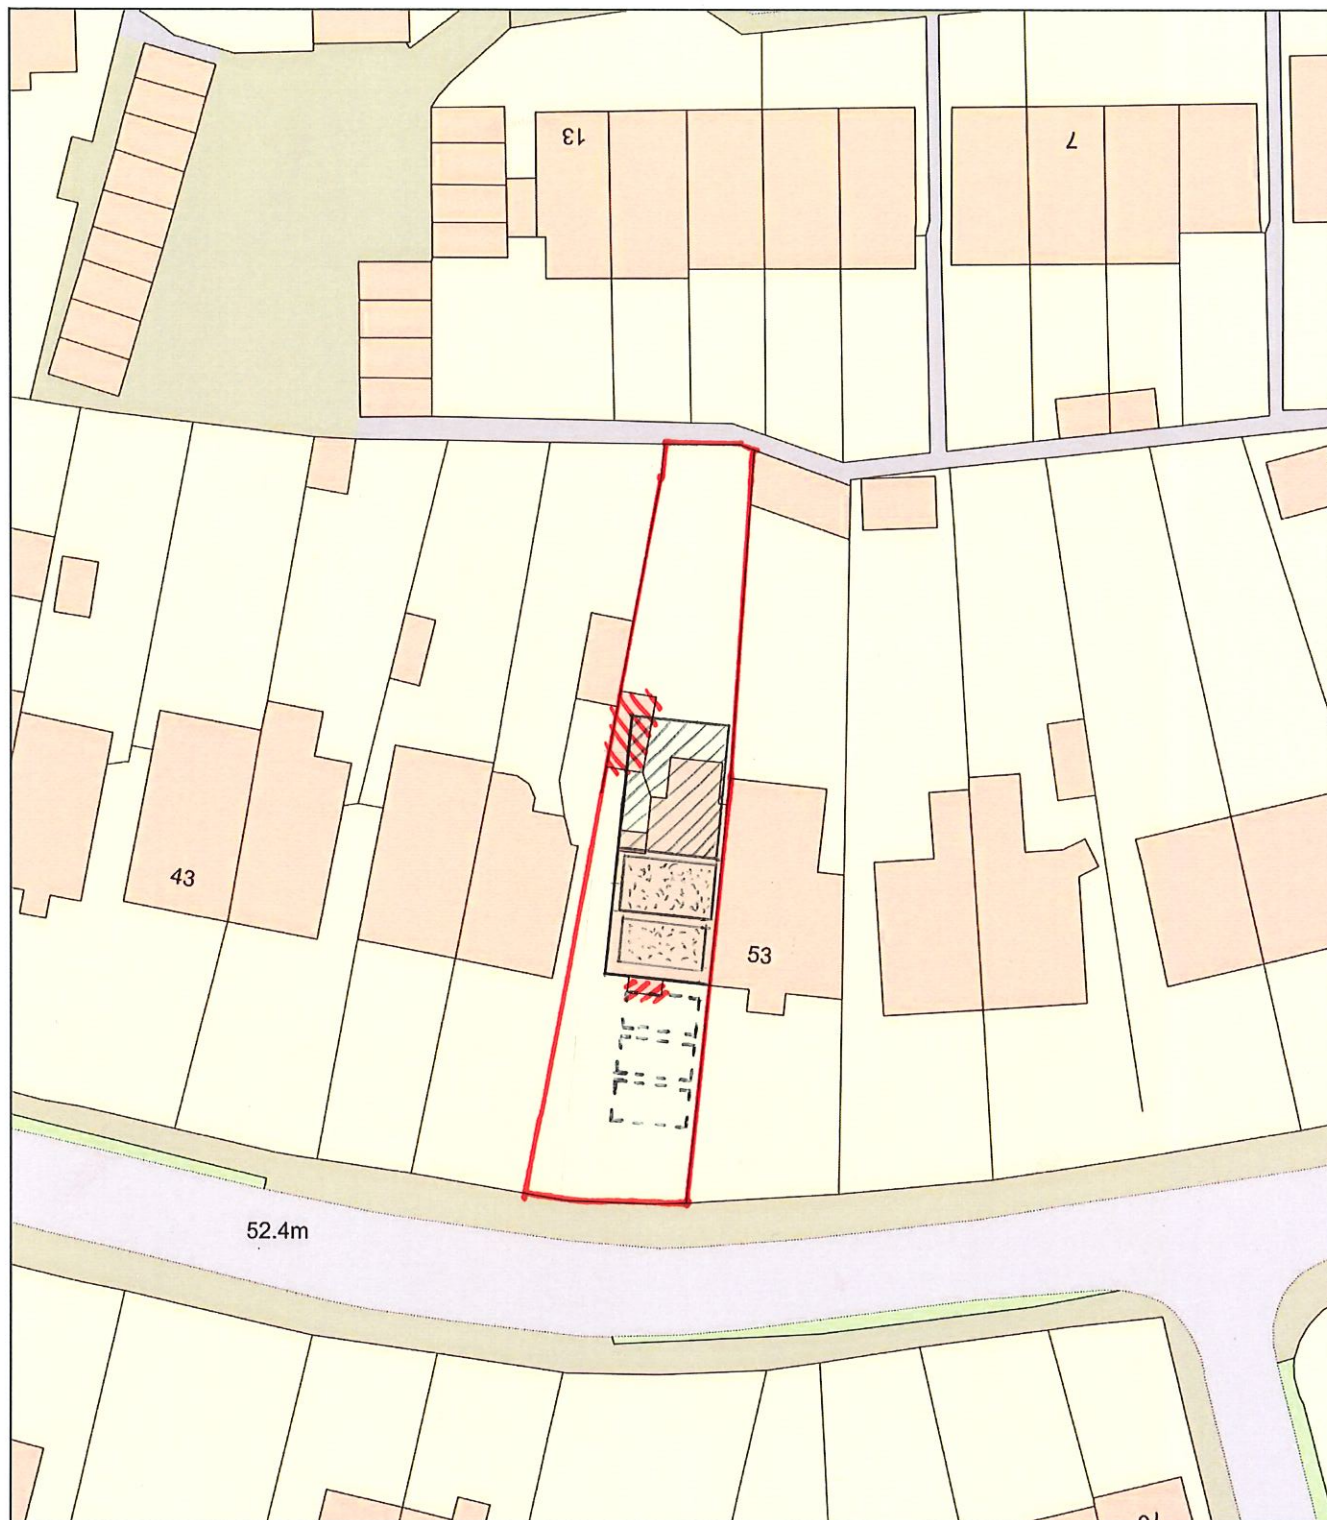

0 20
Metres



Plan Produced for: Thorns Young Architectural

Date Produced: 23 Oct 2020

Plan Reference Number: TQRQM20297160220972

Scale: 1:500 @ A4