



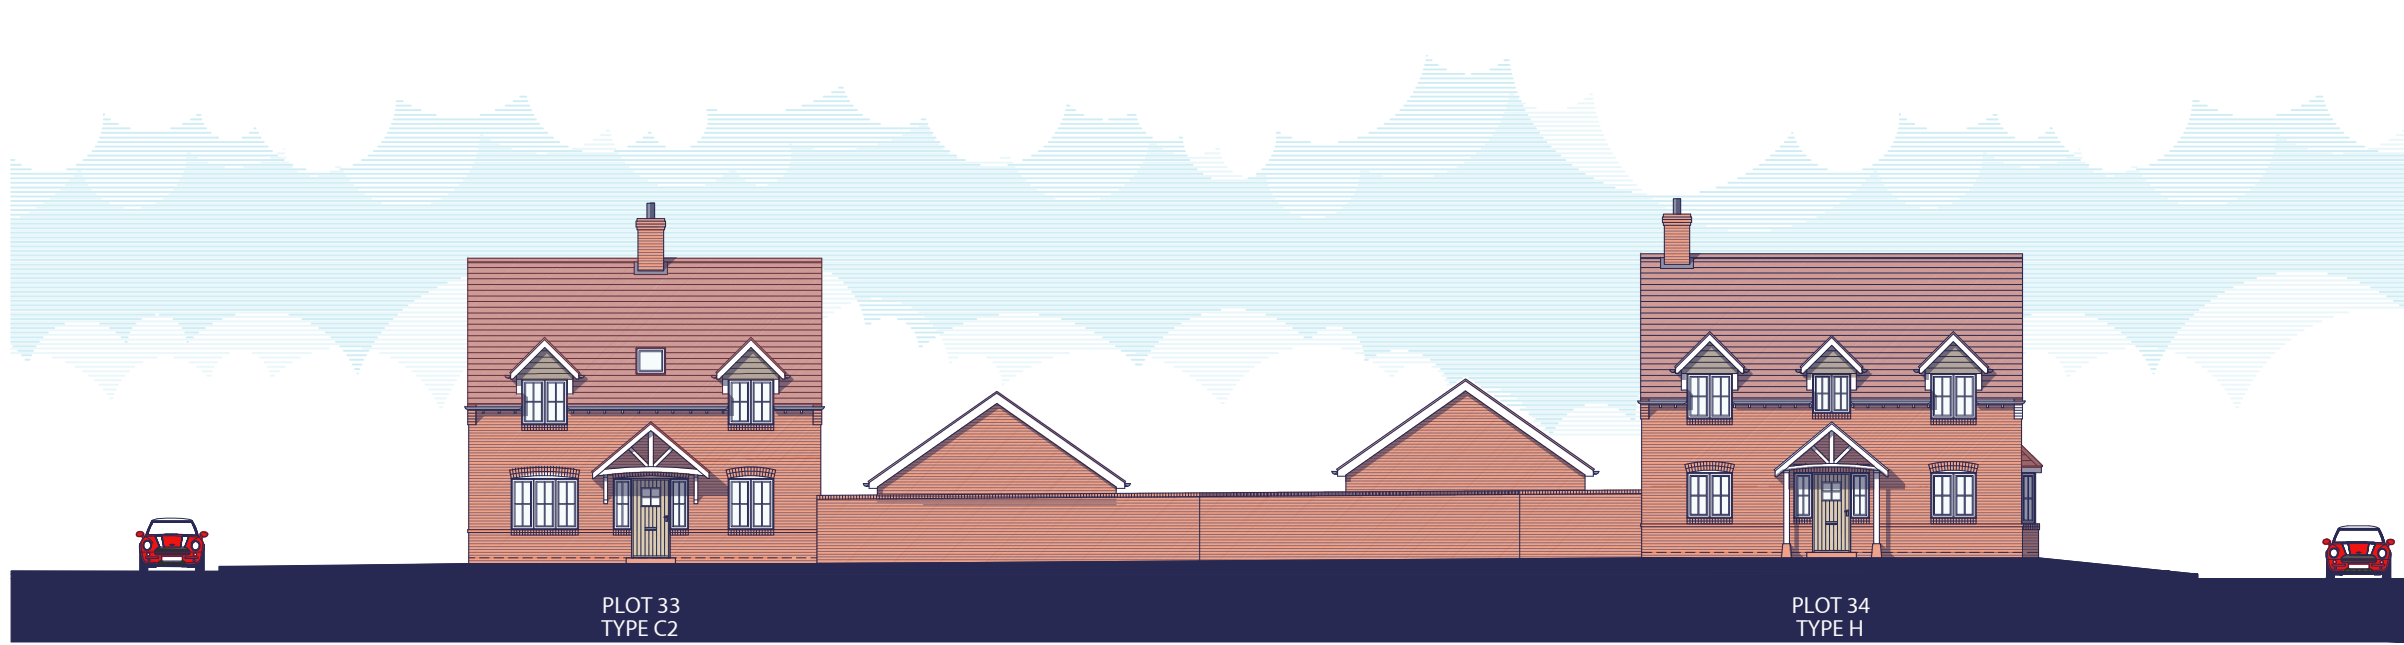

Scale 1:200

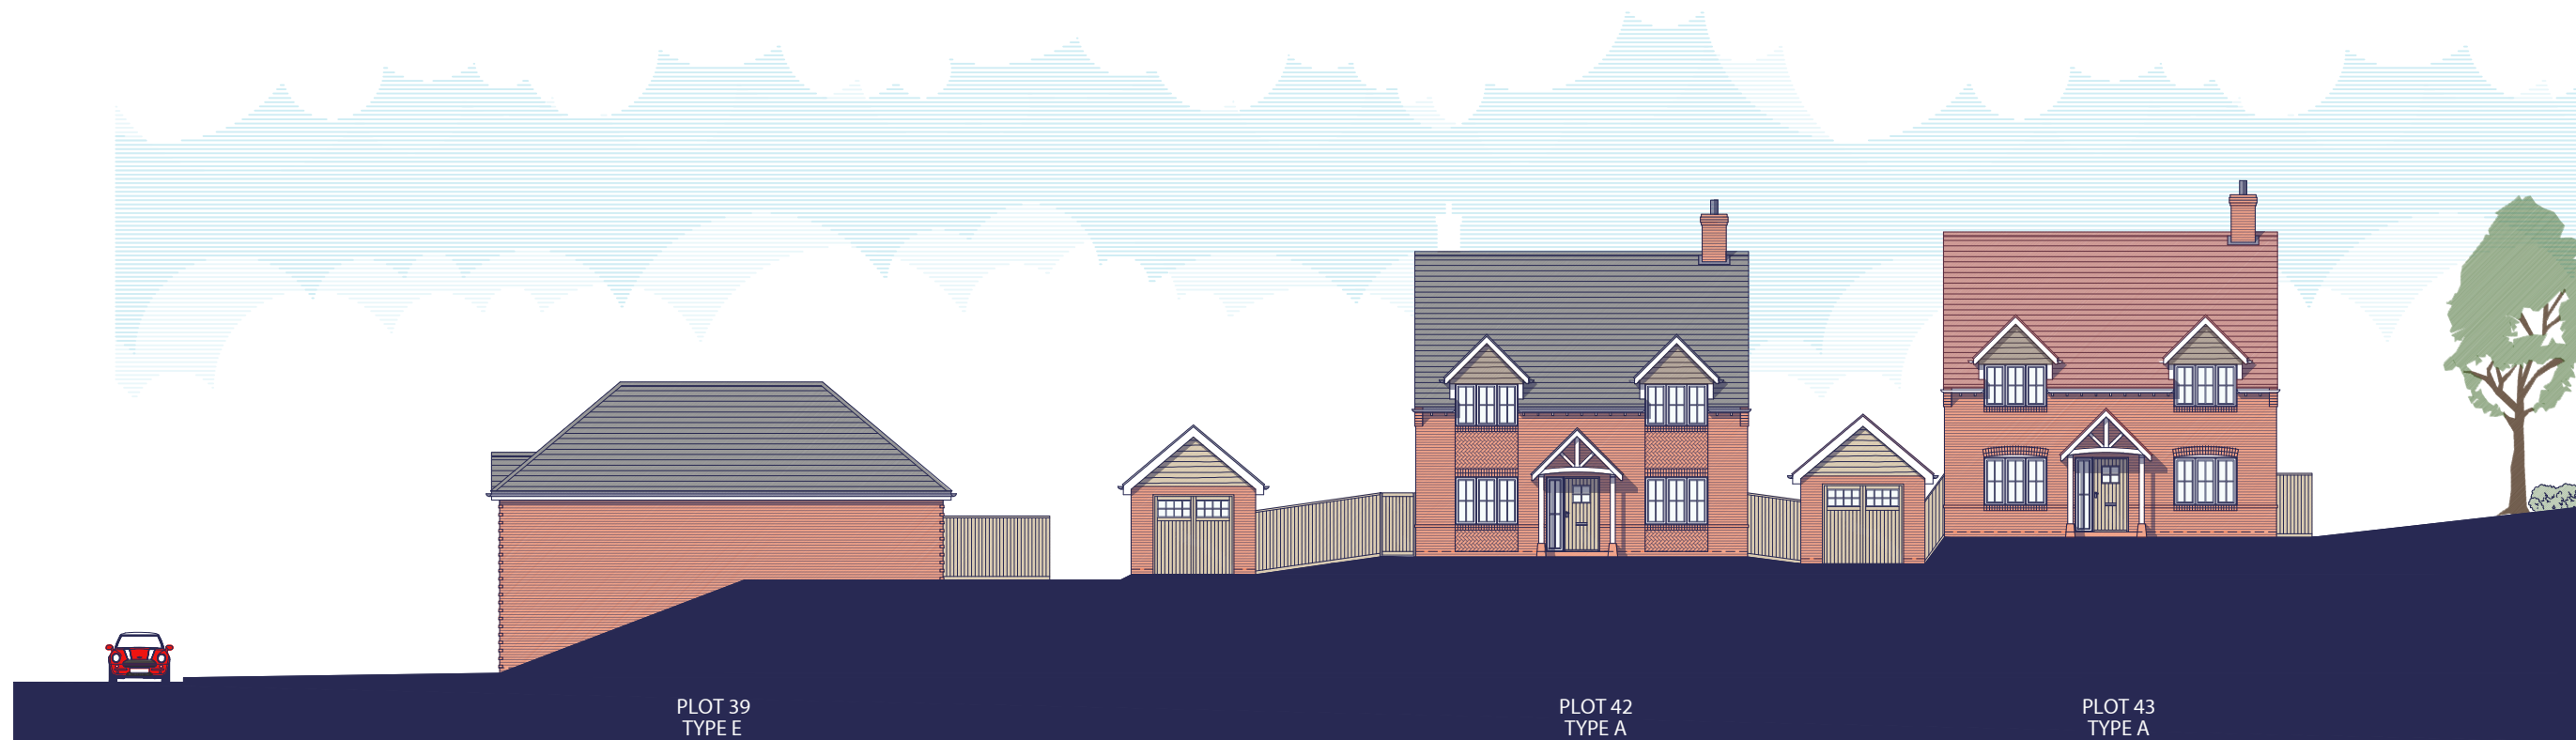

	Rev.	18-03-21	Scale bar added.		DGP	Drawn		DGP	Checked
Client									
									
Project									
Cottage Farm, Lovedean.									
Drawing Title									
Streetscenes Sheet 2 of 2									
Scale		1:200 @ A1		Drawn		ACG		Checked DGP	
Date		February 2021		File		Streetscenes		Drawing Status	
Drg.No.		P1638.SS.02		Rev.		A		PLANNING	
AAP Architecture Ltd									
Unit A, Monument Business Centre, Monument Way East, Woking, Surrey GU21 5LG									
T 01483 727345 E projects@aap-arc.co.uk W aap-arc.co.uk									
Under the Intellectual Property Act 2014, this drawing is the copyright of AAP Architecture Ltd.									