
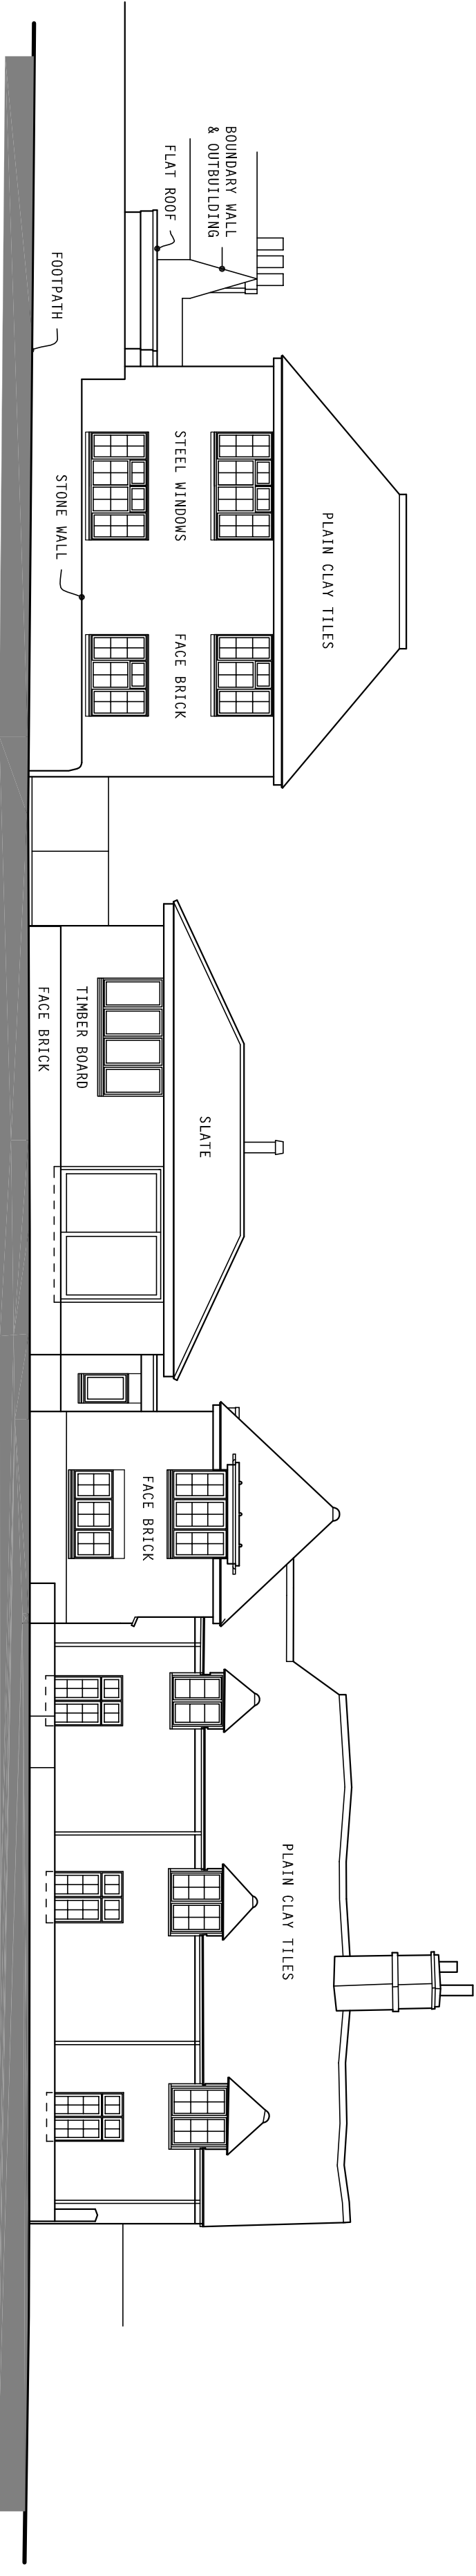
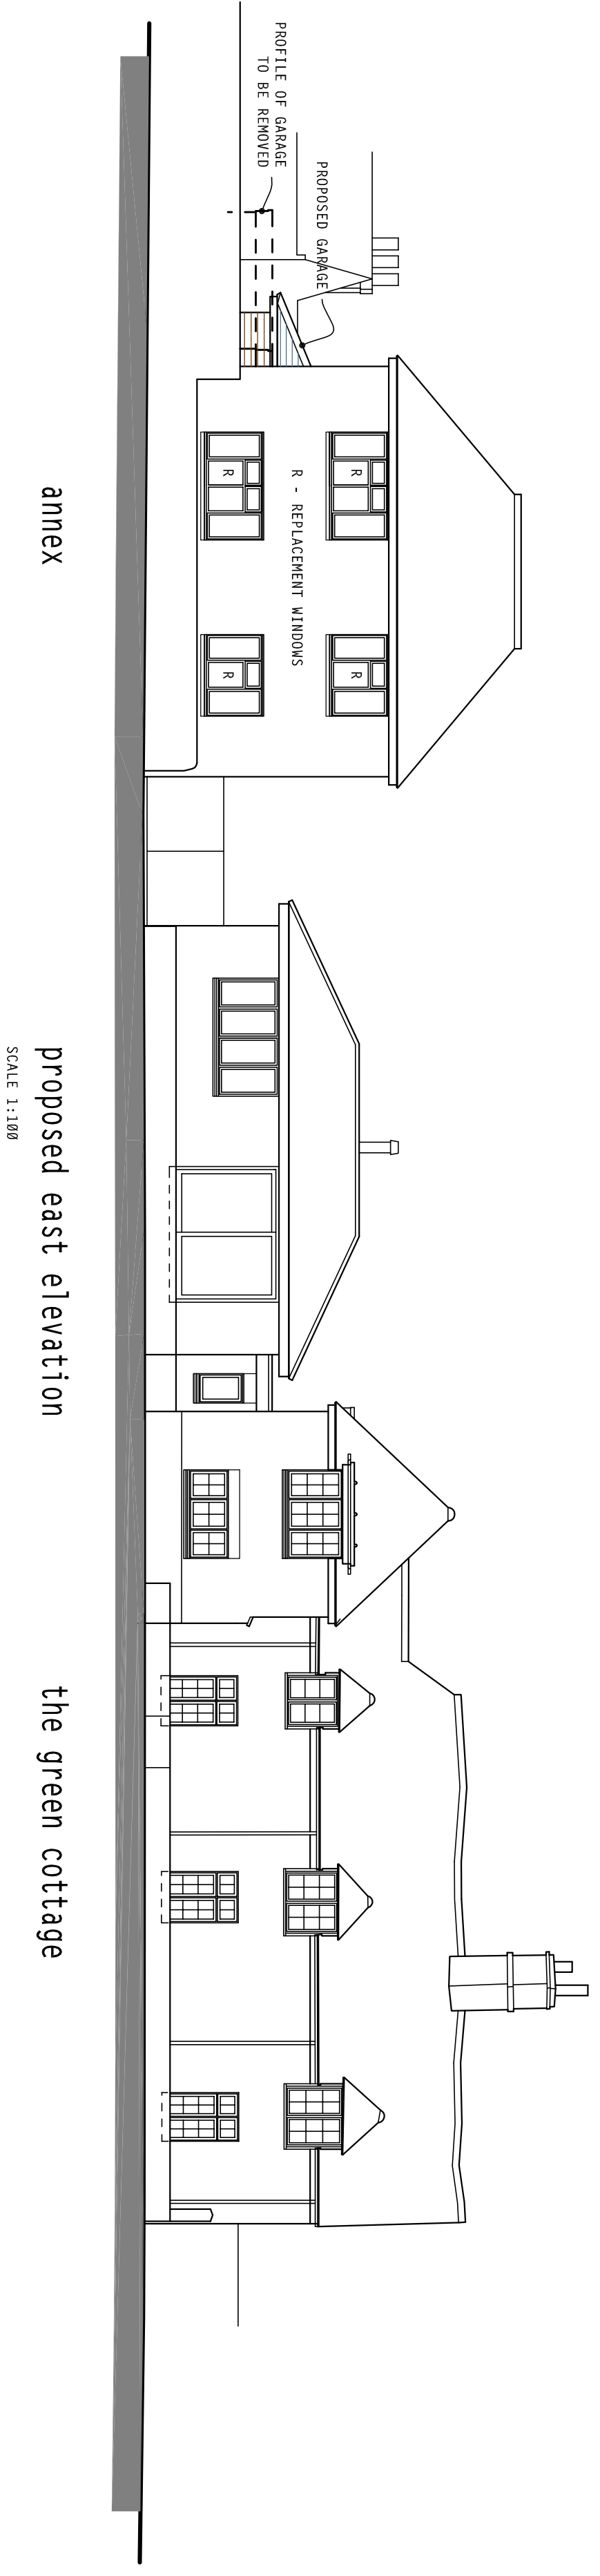
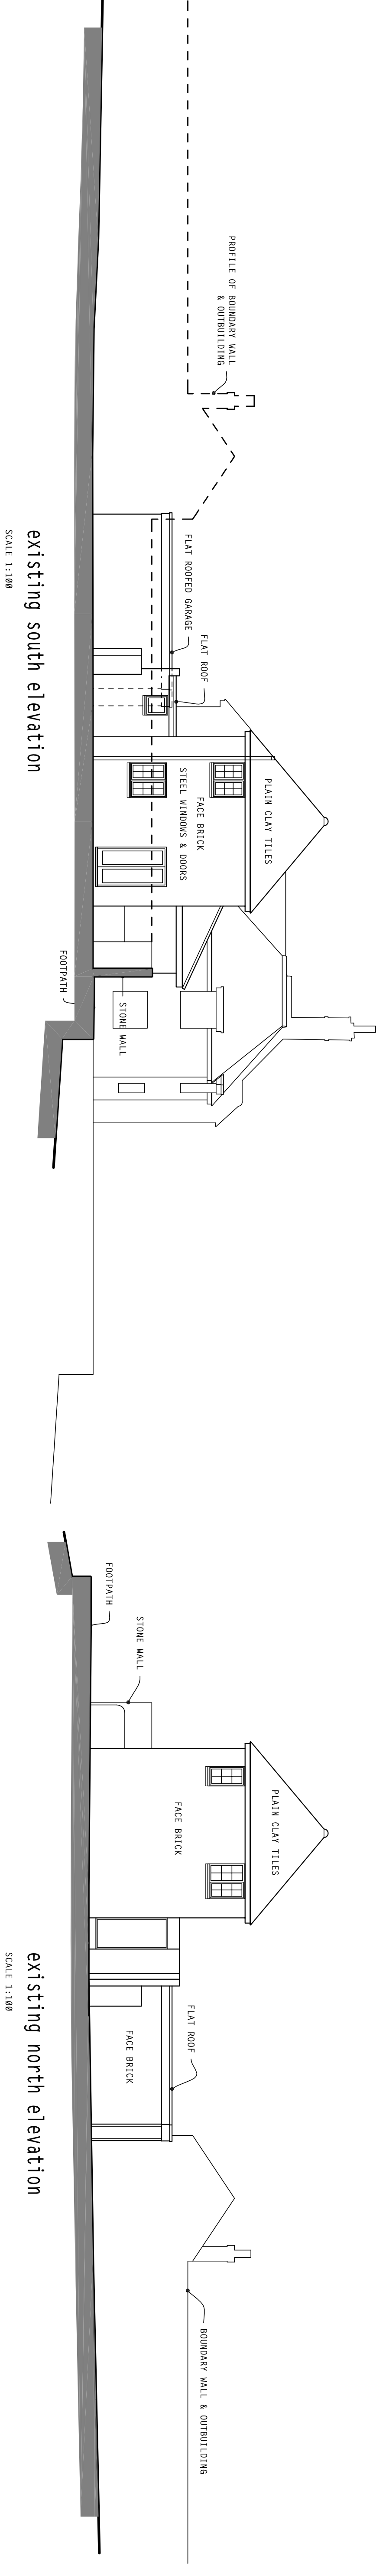


notes:
1. this drawing is the copyright of PH Design and is not to be reproduced without consent.
2. The contractor is to check all dimensions and levels before site works commence and/or preparation of working drawings.
revision date amendment

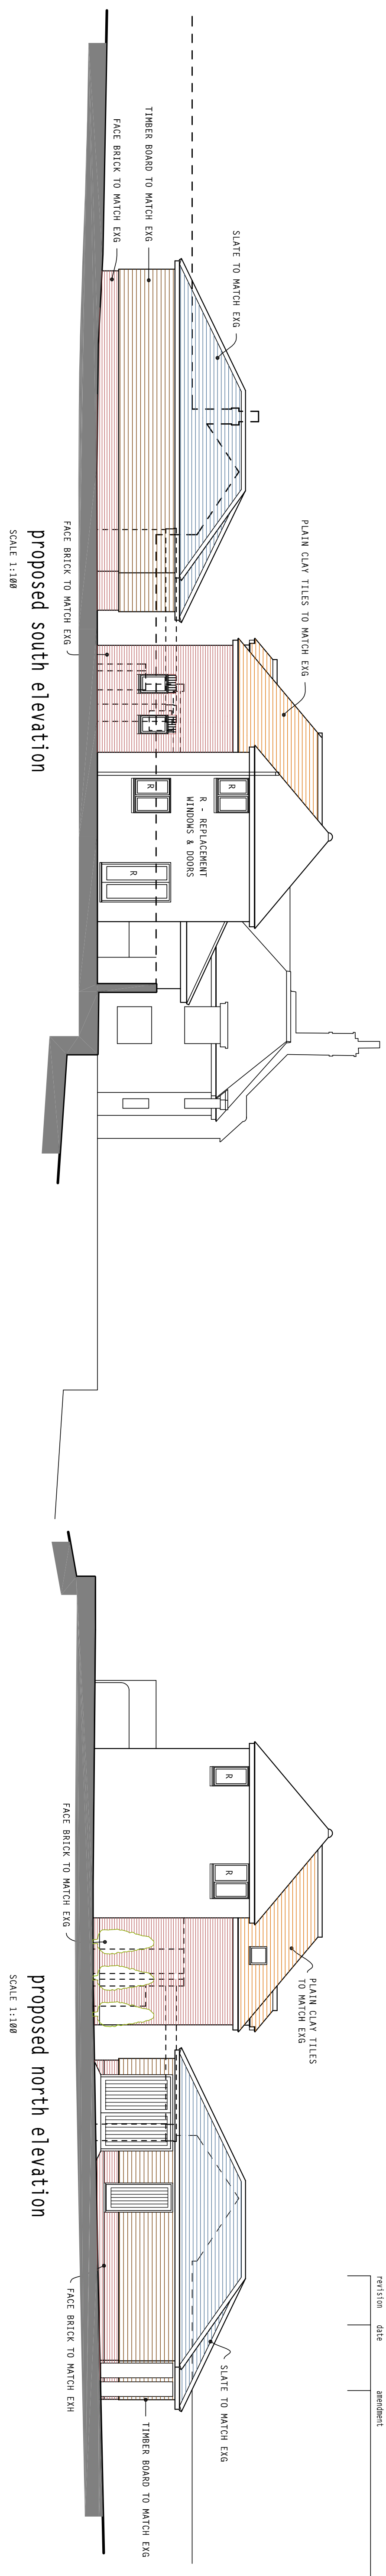

elevations 1
TOPOGRAPHIC & BUILDING SURVEY
J. BROTHERTON & PARTNERS
scale in metres
1:50
0 1 2 3 4 5

client: Mr & Mrs Monk

project: proposed alterations & additions, The Green Cottage, 23 Langstone High Street P09 1RY

PH DESIGN
architectural consultants
3 Chapel Street, Chichester
W. Sussex PO19 1BU
tel: (01243) 781760

project: 20/C11
drawing no: 6
date: Dec 2020

