




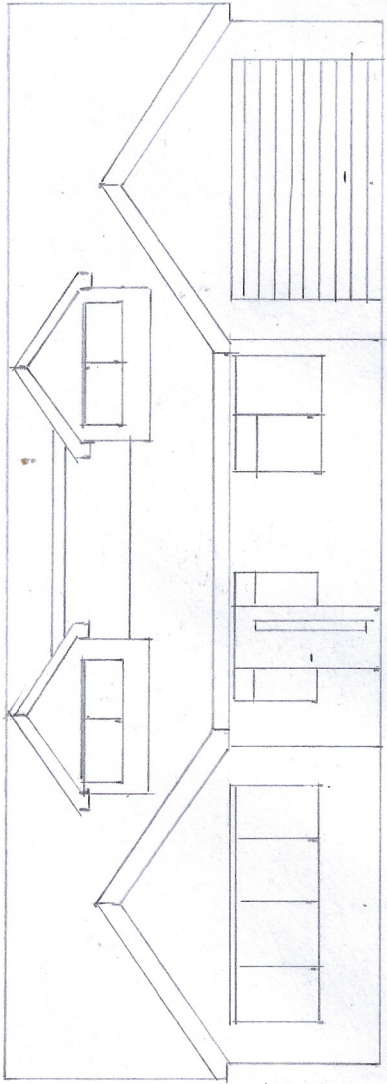

Proposed Front 1.1.00

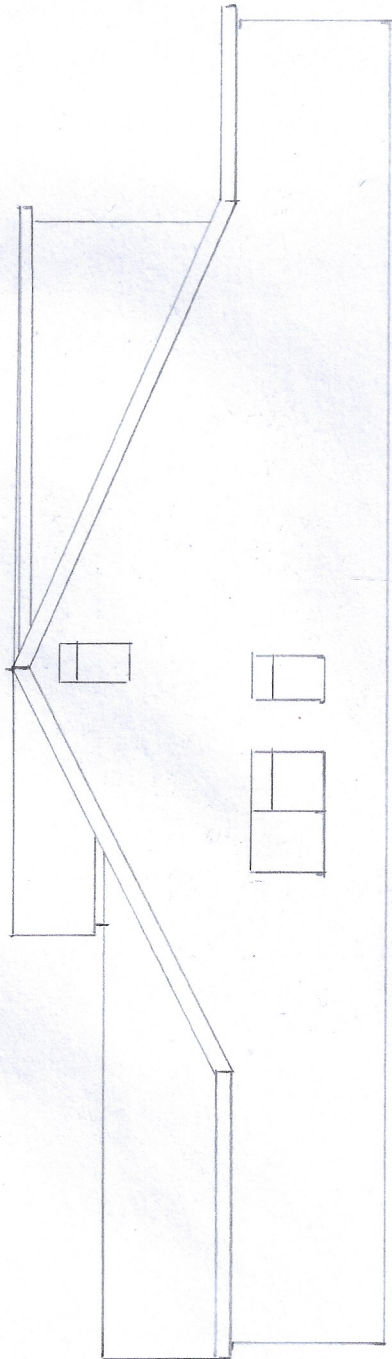


Proposed east side 1.1.00

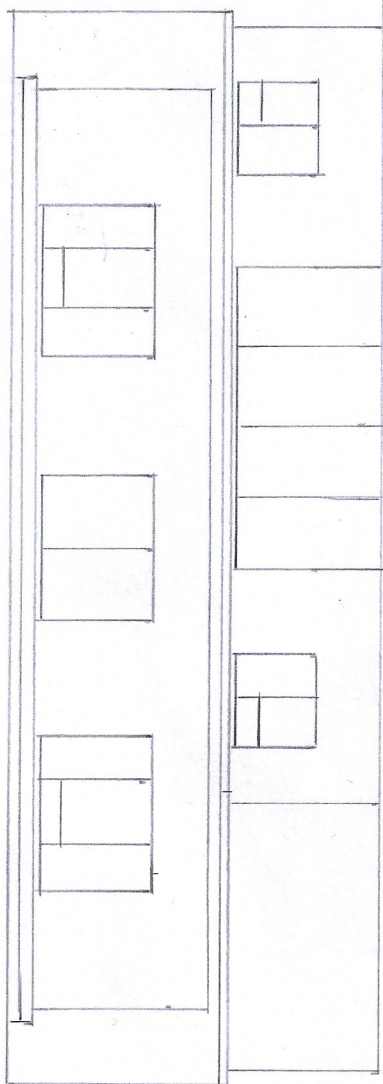

Proposed rear 1.1.00

0 1 2 3

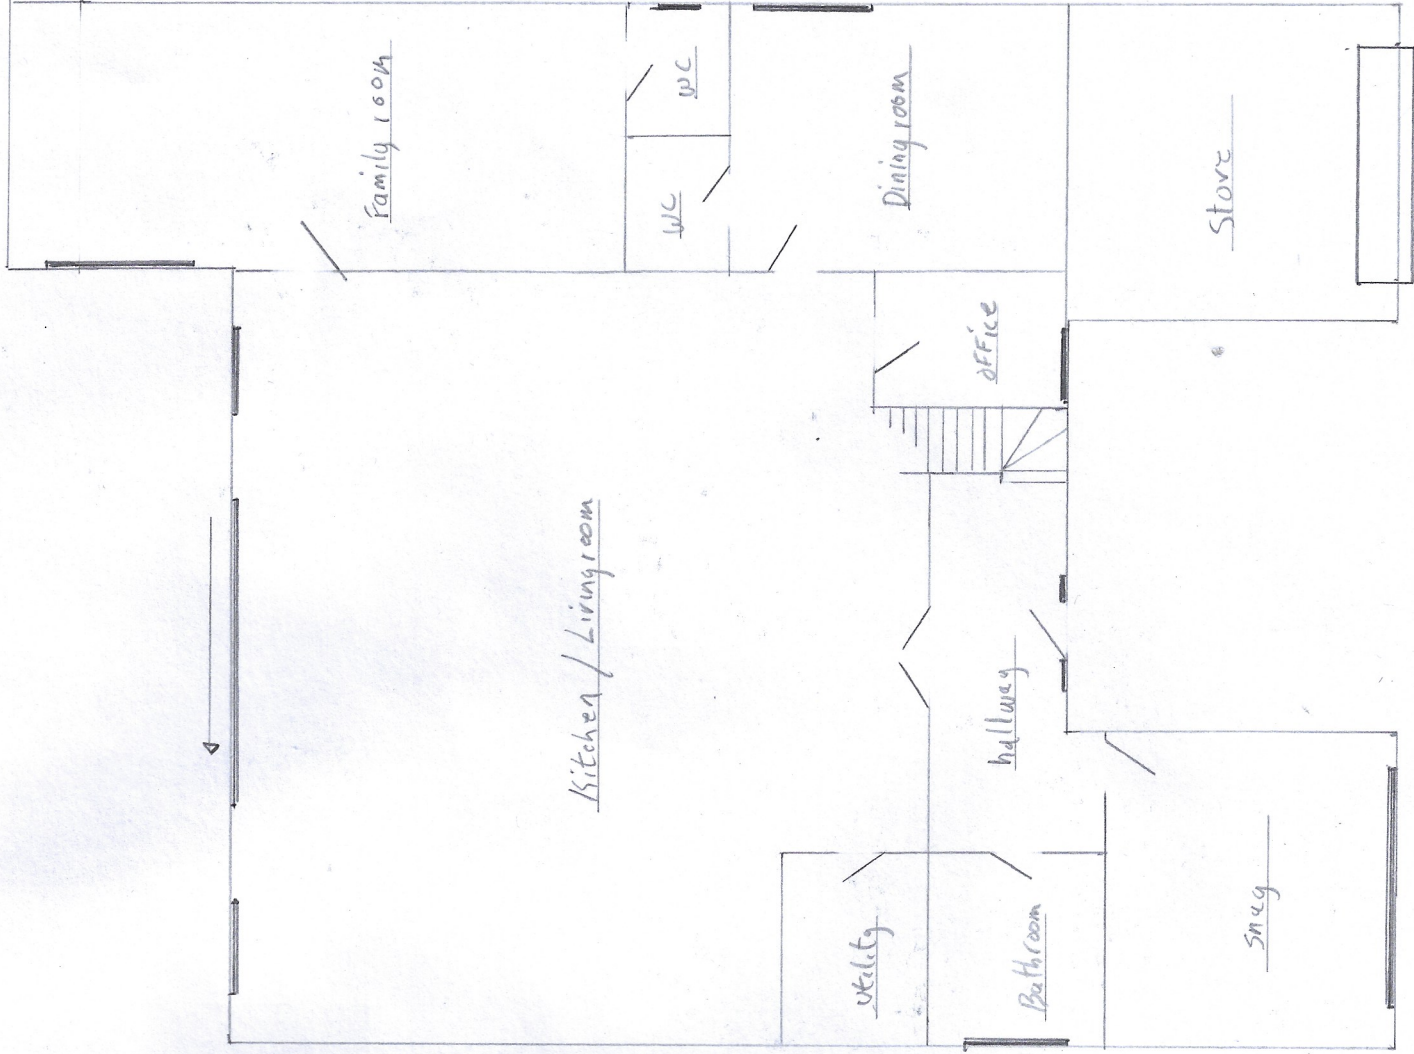

Proposed ground floor 1.1.00