


Wooden Fence Panels
 Concrete Posts
 Gravel Boards (concrete)

1.825 x 1.825 mtr approx 8 panels.
 2.4 mtr approx 9 posts.
 150mm

104 North Street
 Emsworth
 PO10 7PN

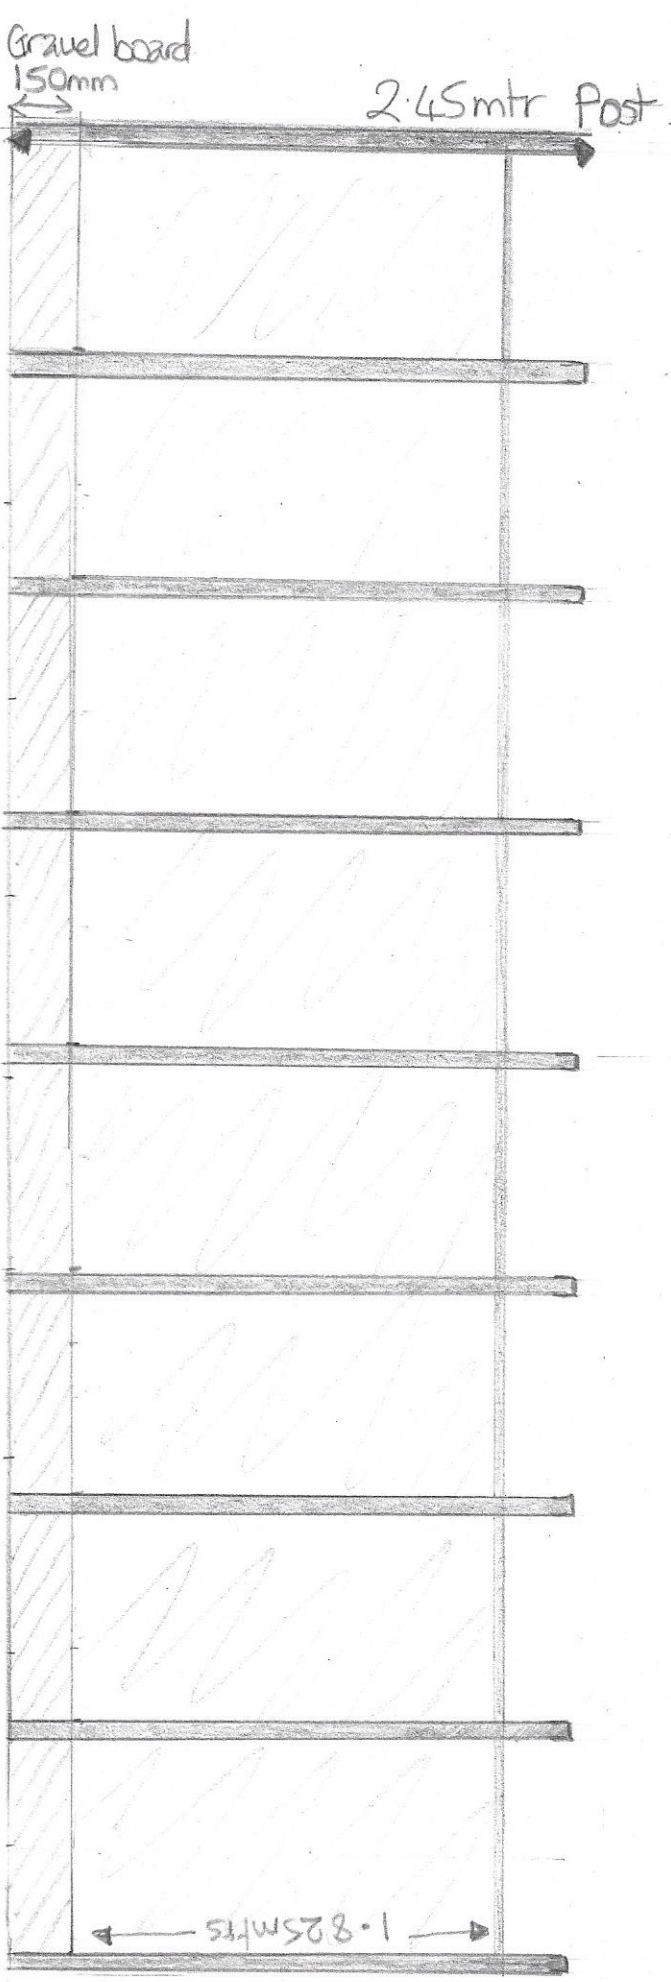

Elevation from road level