Proposed South Elevation

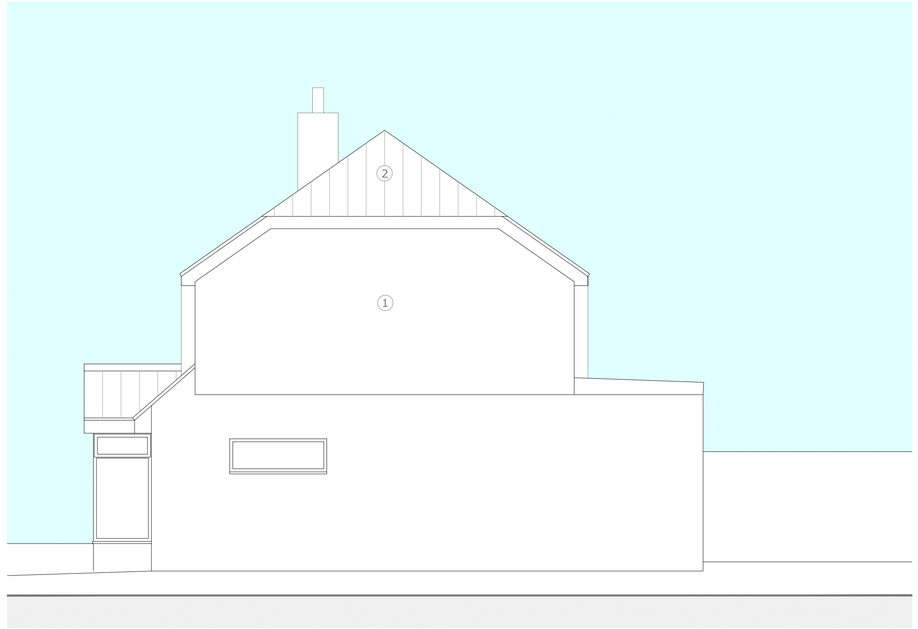

Proposed East Elevation

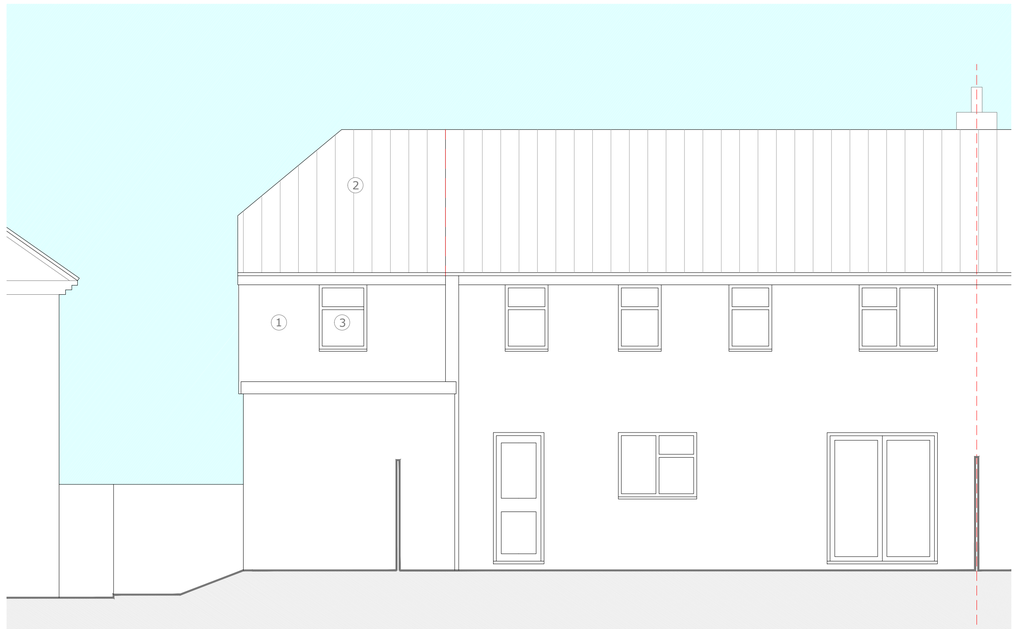

Proposed North Elevation

notes

Permission is granted to scale from this drawing for the purpose of Local Authority Planning Approval only. In all other circumstances DO NOT scale from this drawing, please contact this office for any additional information required. Contractors, Sub Contractors and Suppliers are to check all relevant dimensions and levels of site and building before commencing any shop drawings or building work.
Ordnance Survey information is reproduced under Crown Copyright 2016 ©. All rights reserved. Licence number 1000047474
This drawing is the copyright of D84 architects ltd ©

RIBA Chartered Practice

revisions		date
P1	Preliminary Issue	12.11.20
P2	Notes added	16.11.20

1. Rendered finish to first floor extension
2. New roof tile to match existing
3. New windows - UPVC/white - to match existing

Scale: 1:50@A1

1m 2m 3m

D84 architects

17 Pembroke Road
Portsmouth
PO1 2NT

Telephone
+44 (0)2392 177850
+44 (0)7790 322989

Email
mail@D84architects.co.uk
Web
www.D84architects.co.uk

Project
62 Laburnum Road, Waterlooville

Title
Proposed Elevations

Status
PRELIMINARY

Drawn	Checked	Date
KR		Nov '20

Project No.	Scale
D8420_37	1:50@A1

Drawing No.	Rev
D8420_37/06	P2