


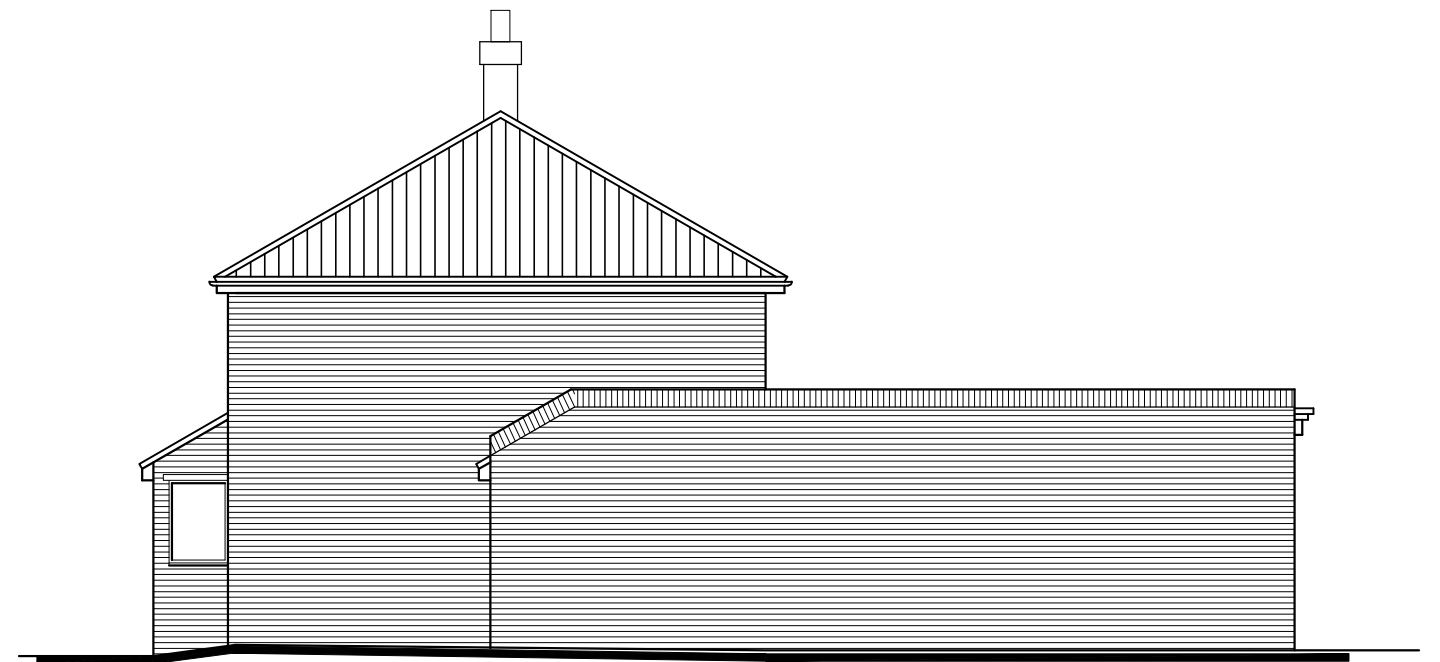

EAST



NORTH



SOUTH



WEST

CAD

Critchley Architecture And Design Ltd.
Contact: 02392 474 919 | info@caad.online
The Old Brewery, 15E South Street, Havant, PO9 1BU

PROPOSED ELEVATIONS

Revisions
a) Utility door added/24.09.20/JHL
b) Roof revisions/25.09.20/JHL
c)
d)

30 Westways,
Havant,
PO9 3LN

Scale A1=1:50, A3=1:100
Drawn JHL
Date 17/09/2020

20050-502^B

10m

20m

30m

40m