



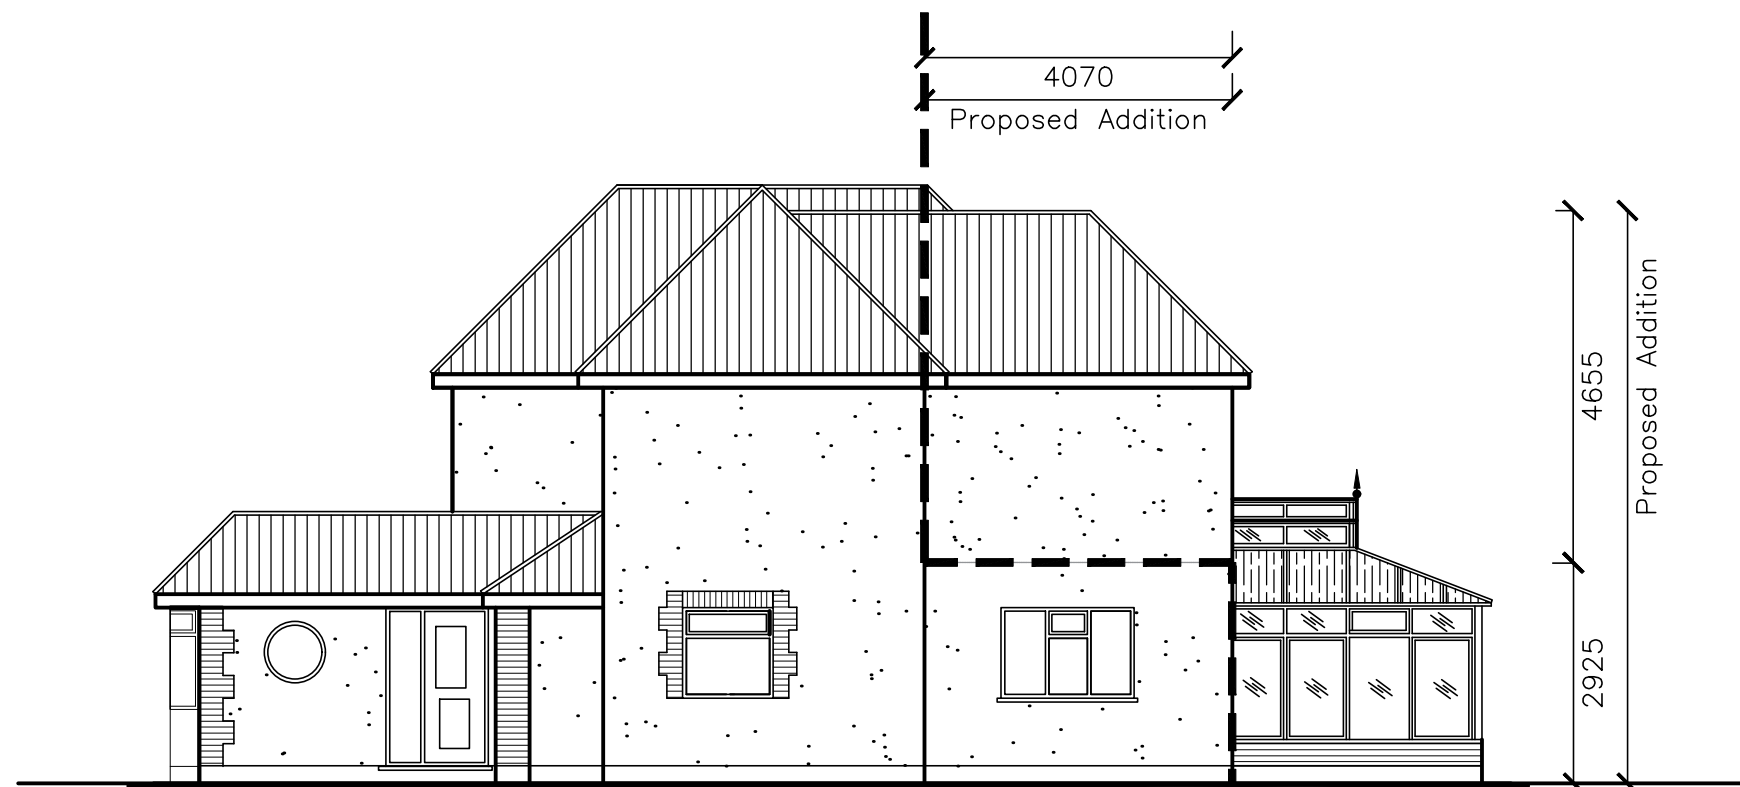


NORTH

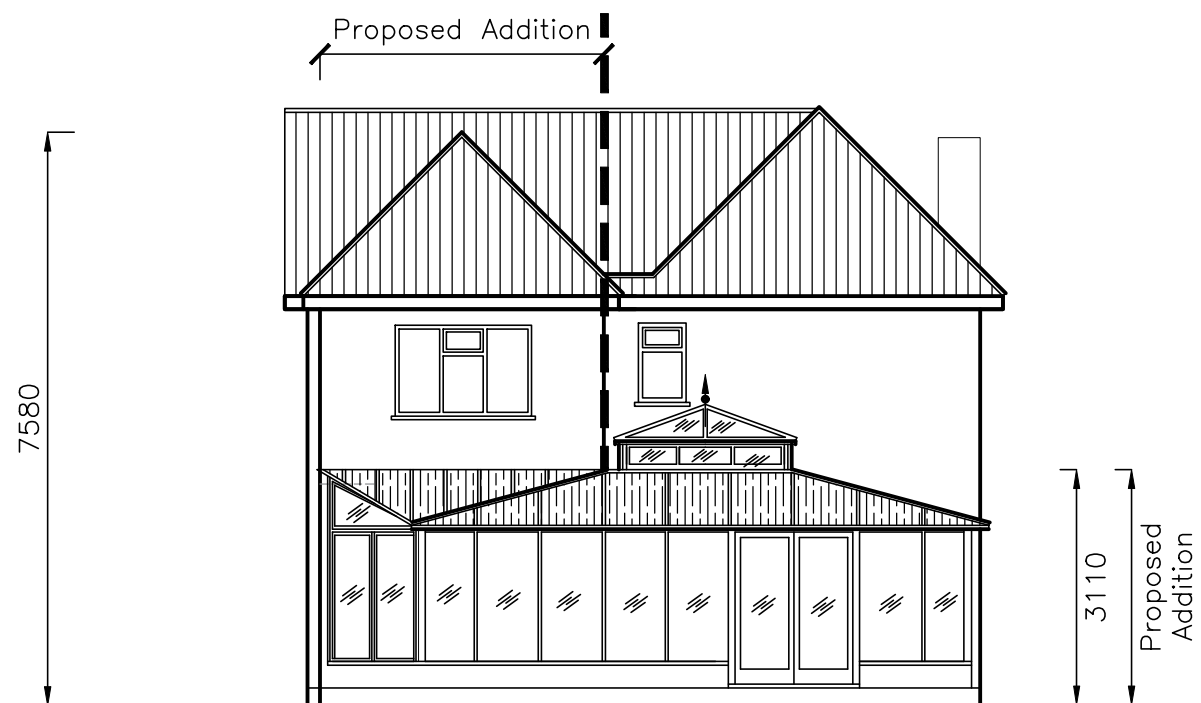

WEST



SOUTH

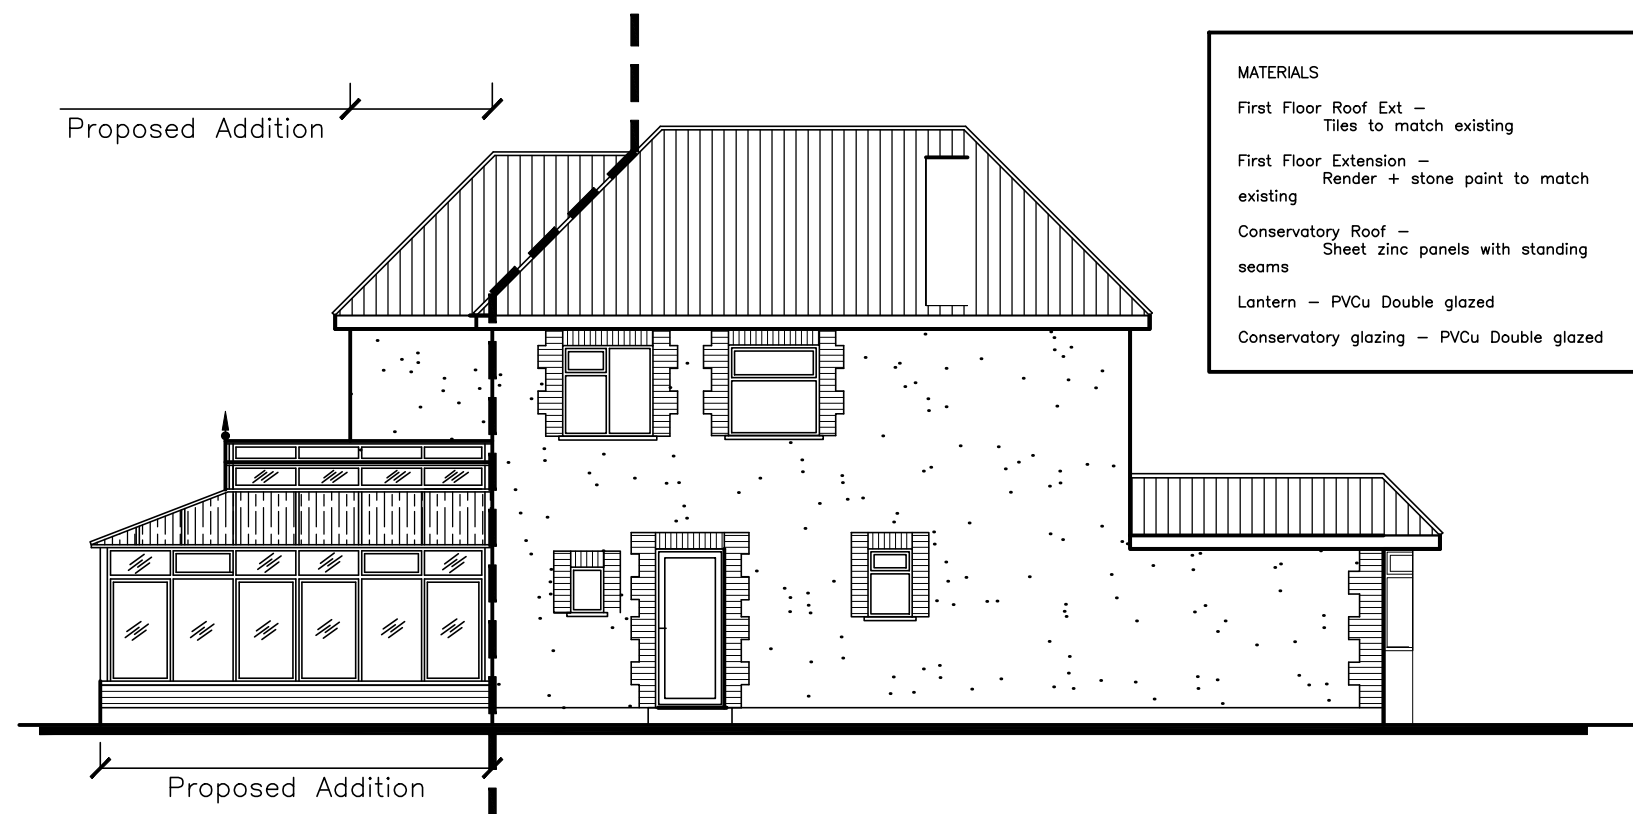

EAST

- MATERIALS**
- First Floor Roof Ext – Tiles to match existing
 - First Floor Extension – Render + stone paint to match existing
 - Conservatory Roof – Sheet zinc panels with standing seams
 - Lantern – PVCu Double glazed
 - Conservatory glazing – PVCu Double glazed

12 Havant Road,
Hayling Island,
Hants,
PO11 0NZ

PROPOSED ELEVATIONS

Revisions	a) Lantern Revisions.	11/07/19	JGF
	b) More lantern revs.	07/08/19	MHC
	c)		
	d)		

CAD

Critchley Architecture And Design
Contact: 02392 474 919 | info@caad.online

The Old Brewery, 15E South Street, Havant, PO9 1BU



Scale A3 = 1:100
Drawn MS/ BLB/ AJB
Date 15/06/18

18057-501^B

10m

20m

30m

40m