


51 Park Avenue, Widley - 4171.20.CC

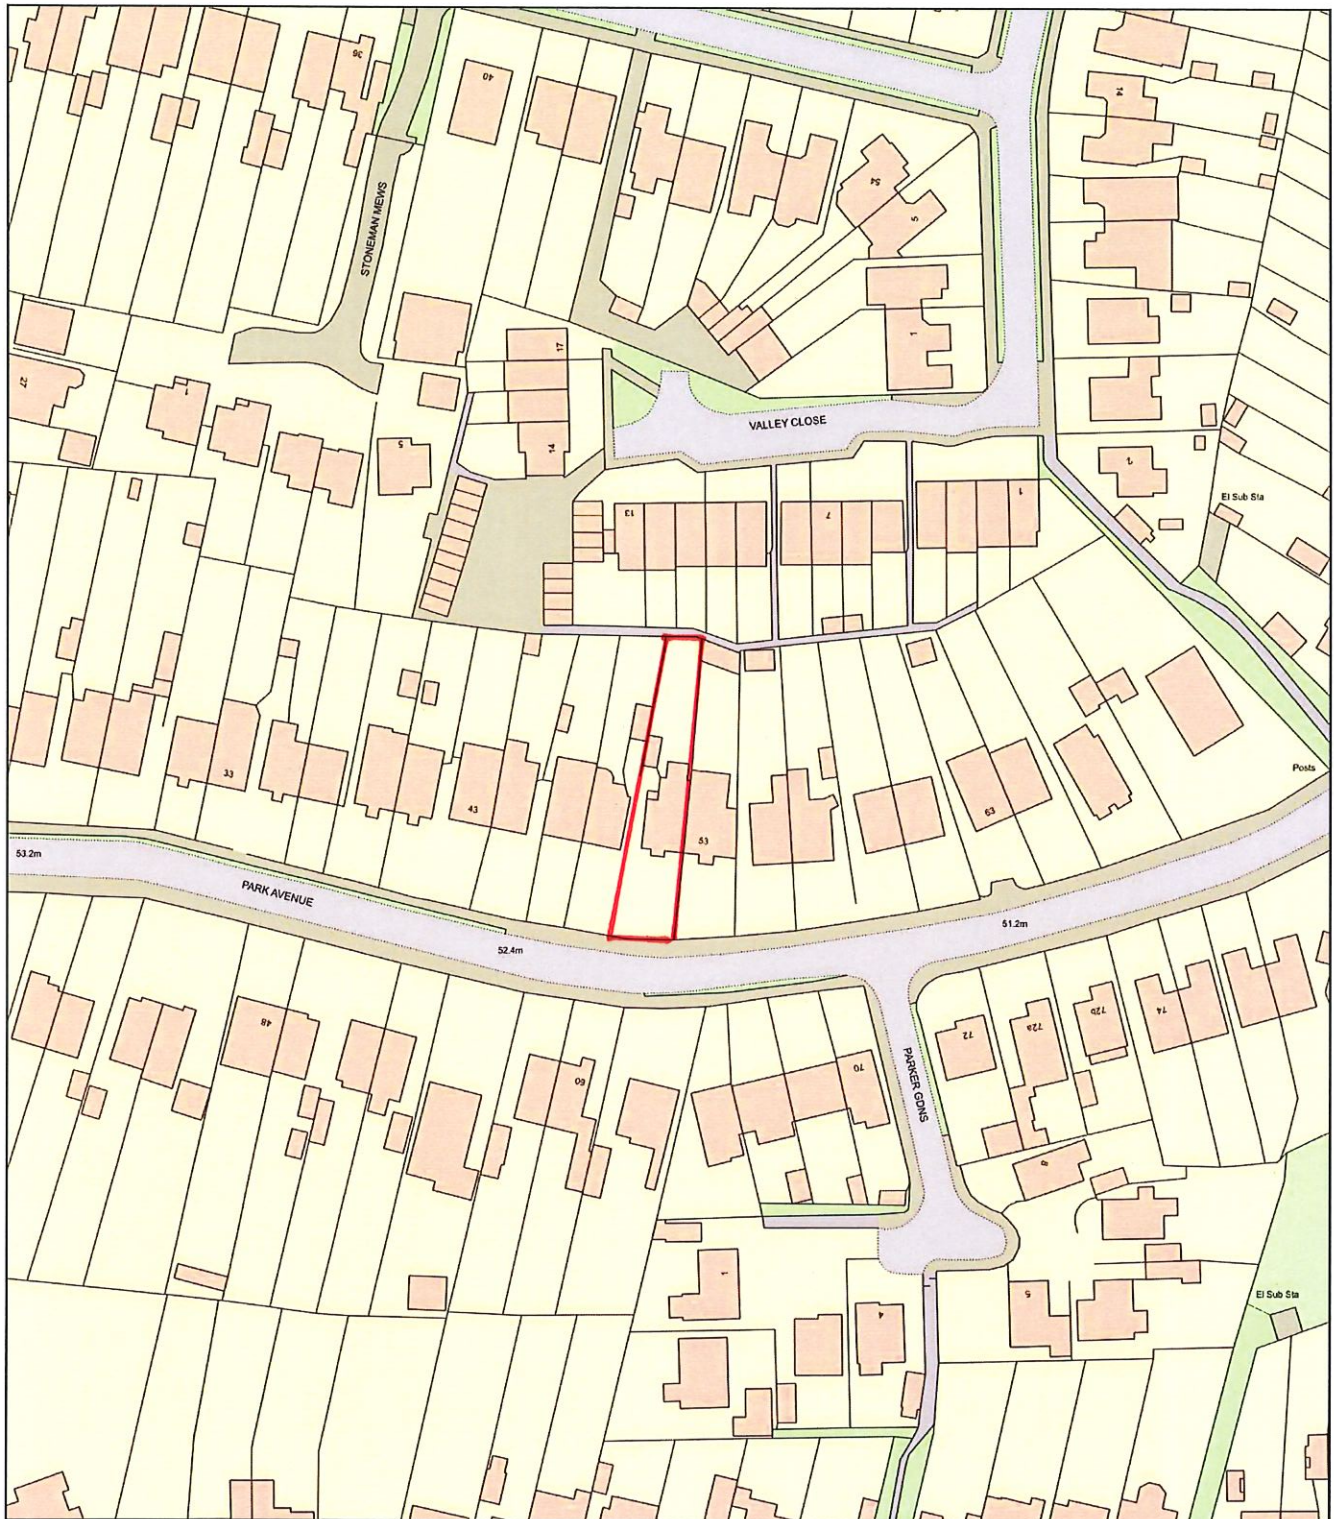

0 50
Metres



Plan Produced for: Thorns Young Architectural

Date Produced: 23 Oct 2020

Plan Reference Number: TQRQM20297160324129

Scale: 1:1250 @ A4