


No 9 The Kench, Current West Elevation

1:50 A4

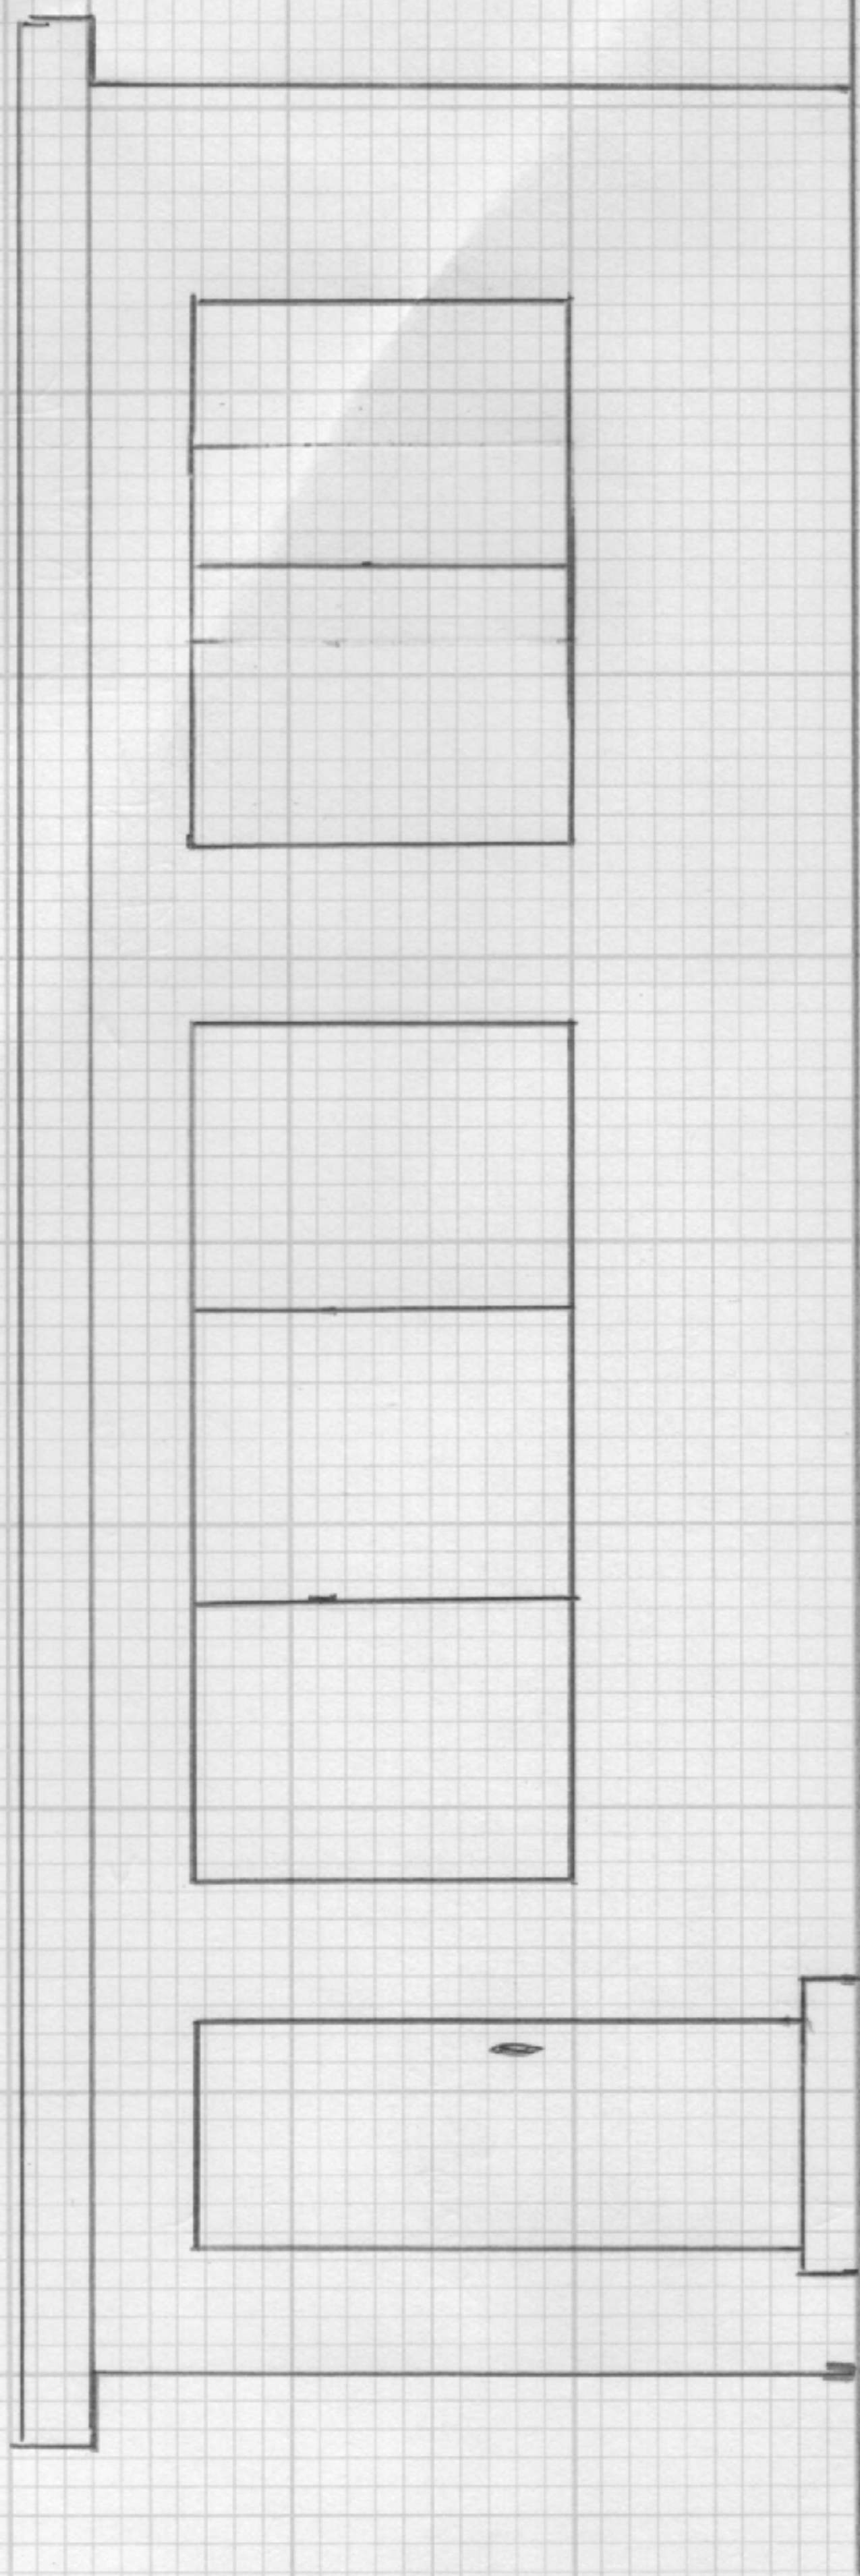

22/12/20