


34 Aldermoor Road - Location Plan

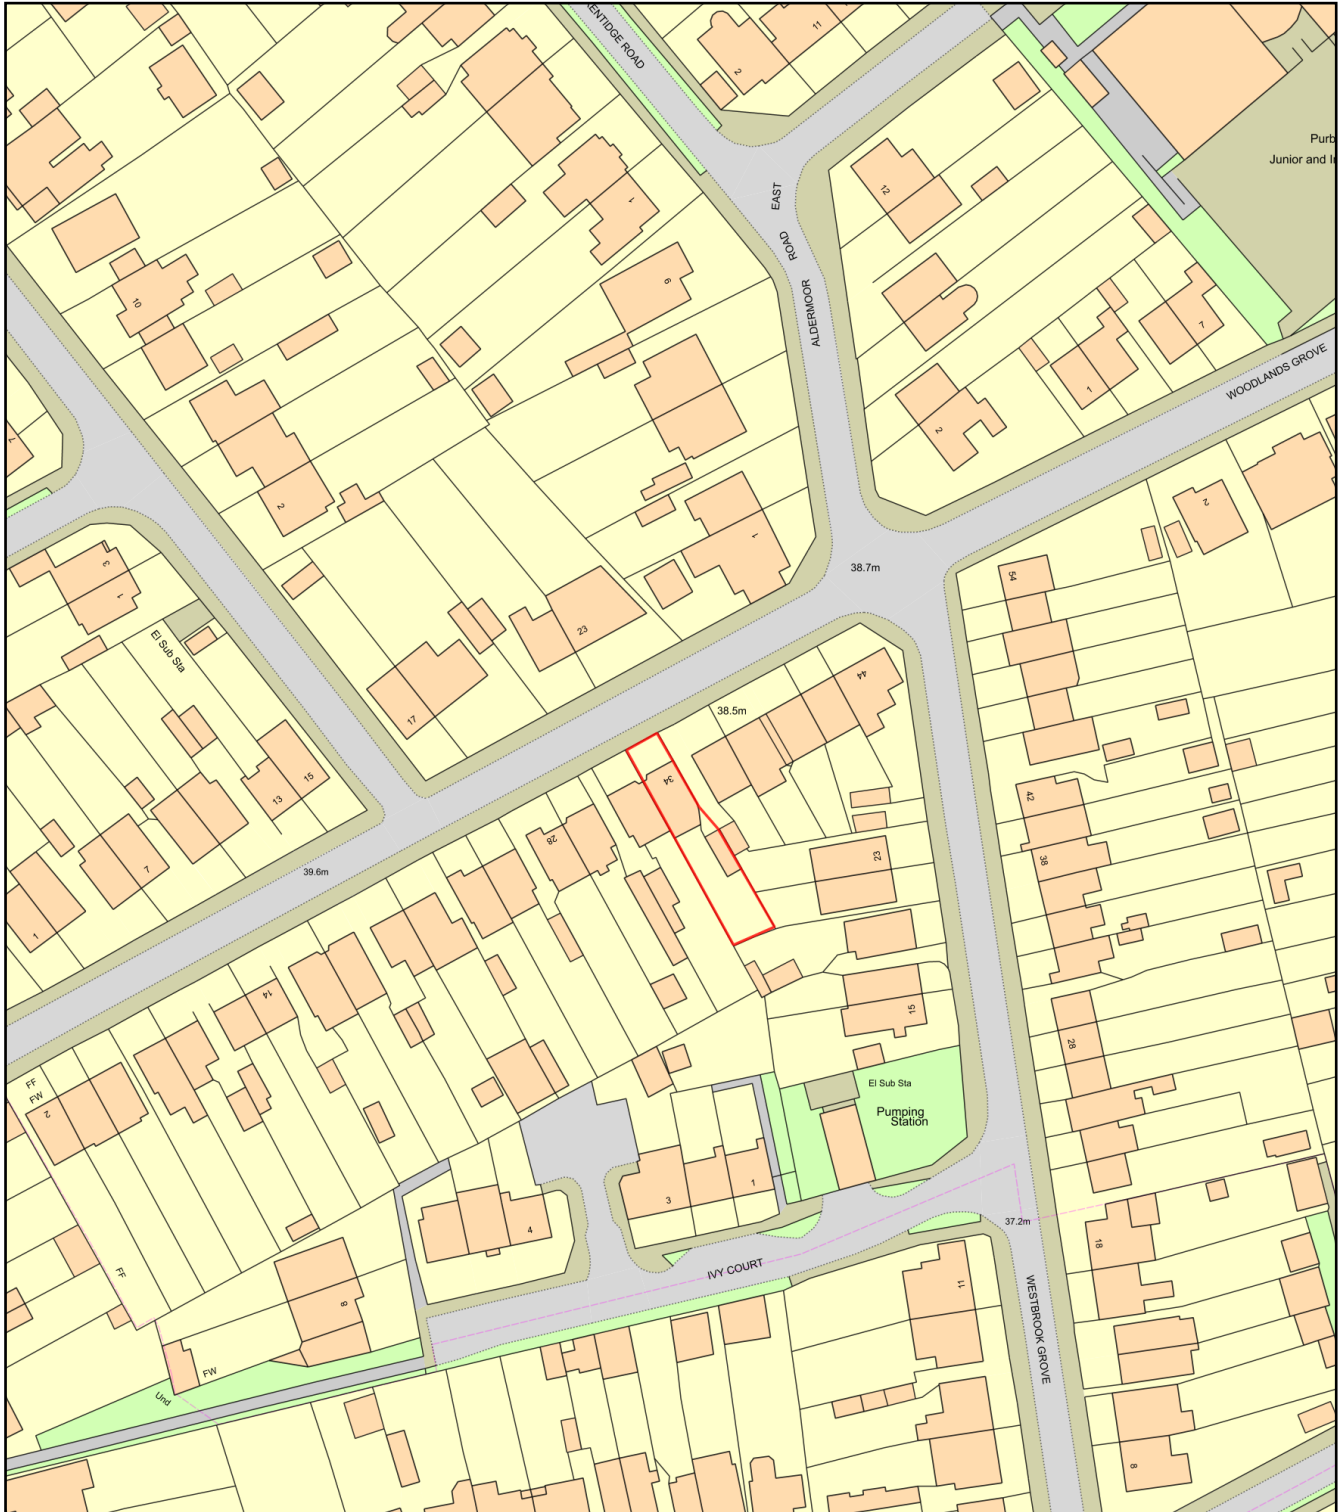

0 50
Metres



Plan Produced for: 34 Aldermoor Road

Date Produced: 03 Feb 2021

Plan Reference Number: TQRQM21034110945243

Scale: 1:1250 @ A4