


GENERAL NOTES:
1. THIS DRAWING IS TO BE READ IN CONJUNCTION WITH THE OTHER RELEVANT CONSULTANTS DRAWINGS.
2. ALL FINISHES ARE TO CONFORM TO THE CURRENT BUILDING REGULATIONS.
3. REFER TO A SEPARATE DOCUMENT FOR THE DESIGNERS RISK ASSESSMENT.
4. ALL WORKS OR MATERIALS INDICATED ON THIS DRAWING ARE TO BE TO THE LATEST RELEVANT BRITISH STANDARDS AND CARRIED OUT IN ACCORDANCE WITH THE BRITISH STANDARDS CODES OF PRACTICE OR RECOGNIZED INSTITUTE OR TRADE ASSOCIATION RECOMMENDATIONS AND PUBLICATIONS.




Existing South East Context Elevation
(Elettra Avenue)

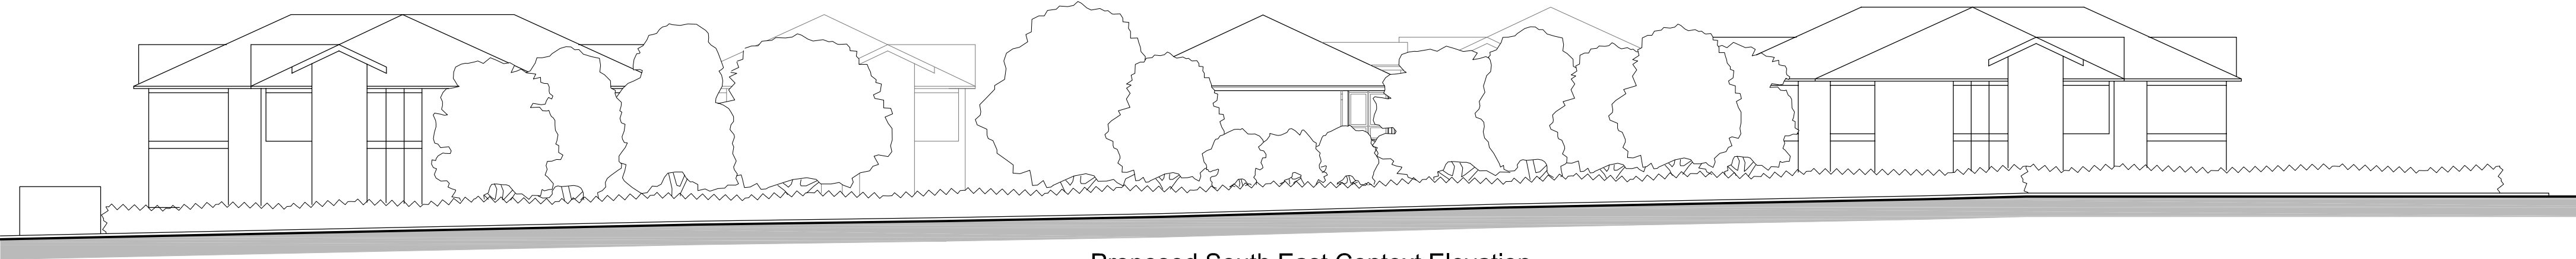

Proposed South East Context Elevation
(Elettra Avenue)

1:200 scale

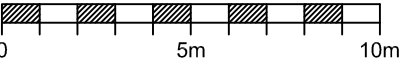

P7 Jan '21 Planning Application TH

Revision	Date	Description	Dwn	Chkd
----------	------	-------------	-----	------



Lansdowne House
25-26 Hampshire Terrace
Portsmouth PO1 2QF
Hampshire England
Tel: (023) 92 755 333
E-Mail: admin@plcarchitects.com
Web: www.plcarchitects.com

Client :

Project :

The Briars,
Waterberry Drive
Waterlooville, PO7 7YH

Drawing Title :

Existing South East Context Elevation
Proposed South East Context Elevation

Drawn By	Date	Checked By	Date	Approved By	Date
TH	Dec '20				

Drawing No.	Revisi	Scale
19 - 3160 - 103	P1	1:200 @ A2

PLC ARCHITECTS © COPYRIGHT RESERVED 2021
NOT TO BE SCALED. DIMENSIONS TO BE CHECKED ON SITE
SCALING ONLY FOR LOCAL AUTHORITY PURPOSES