


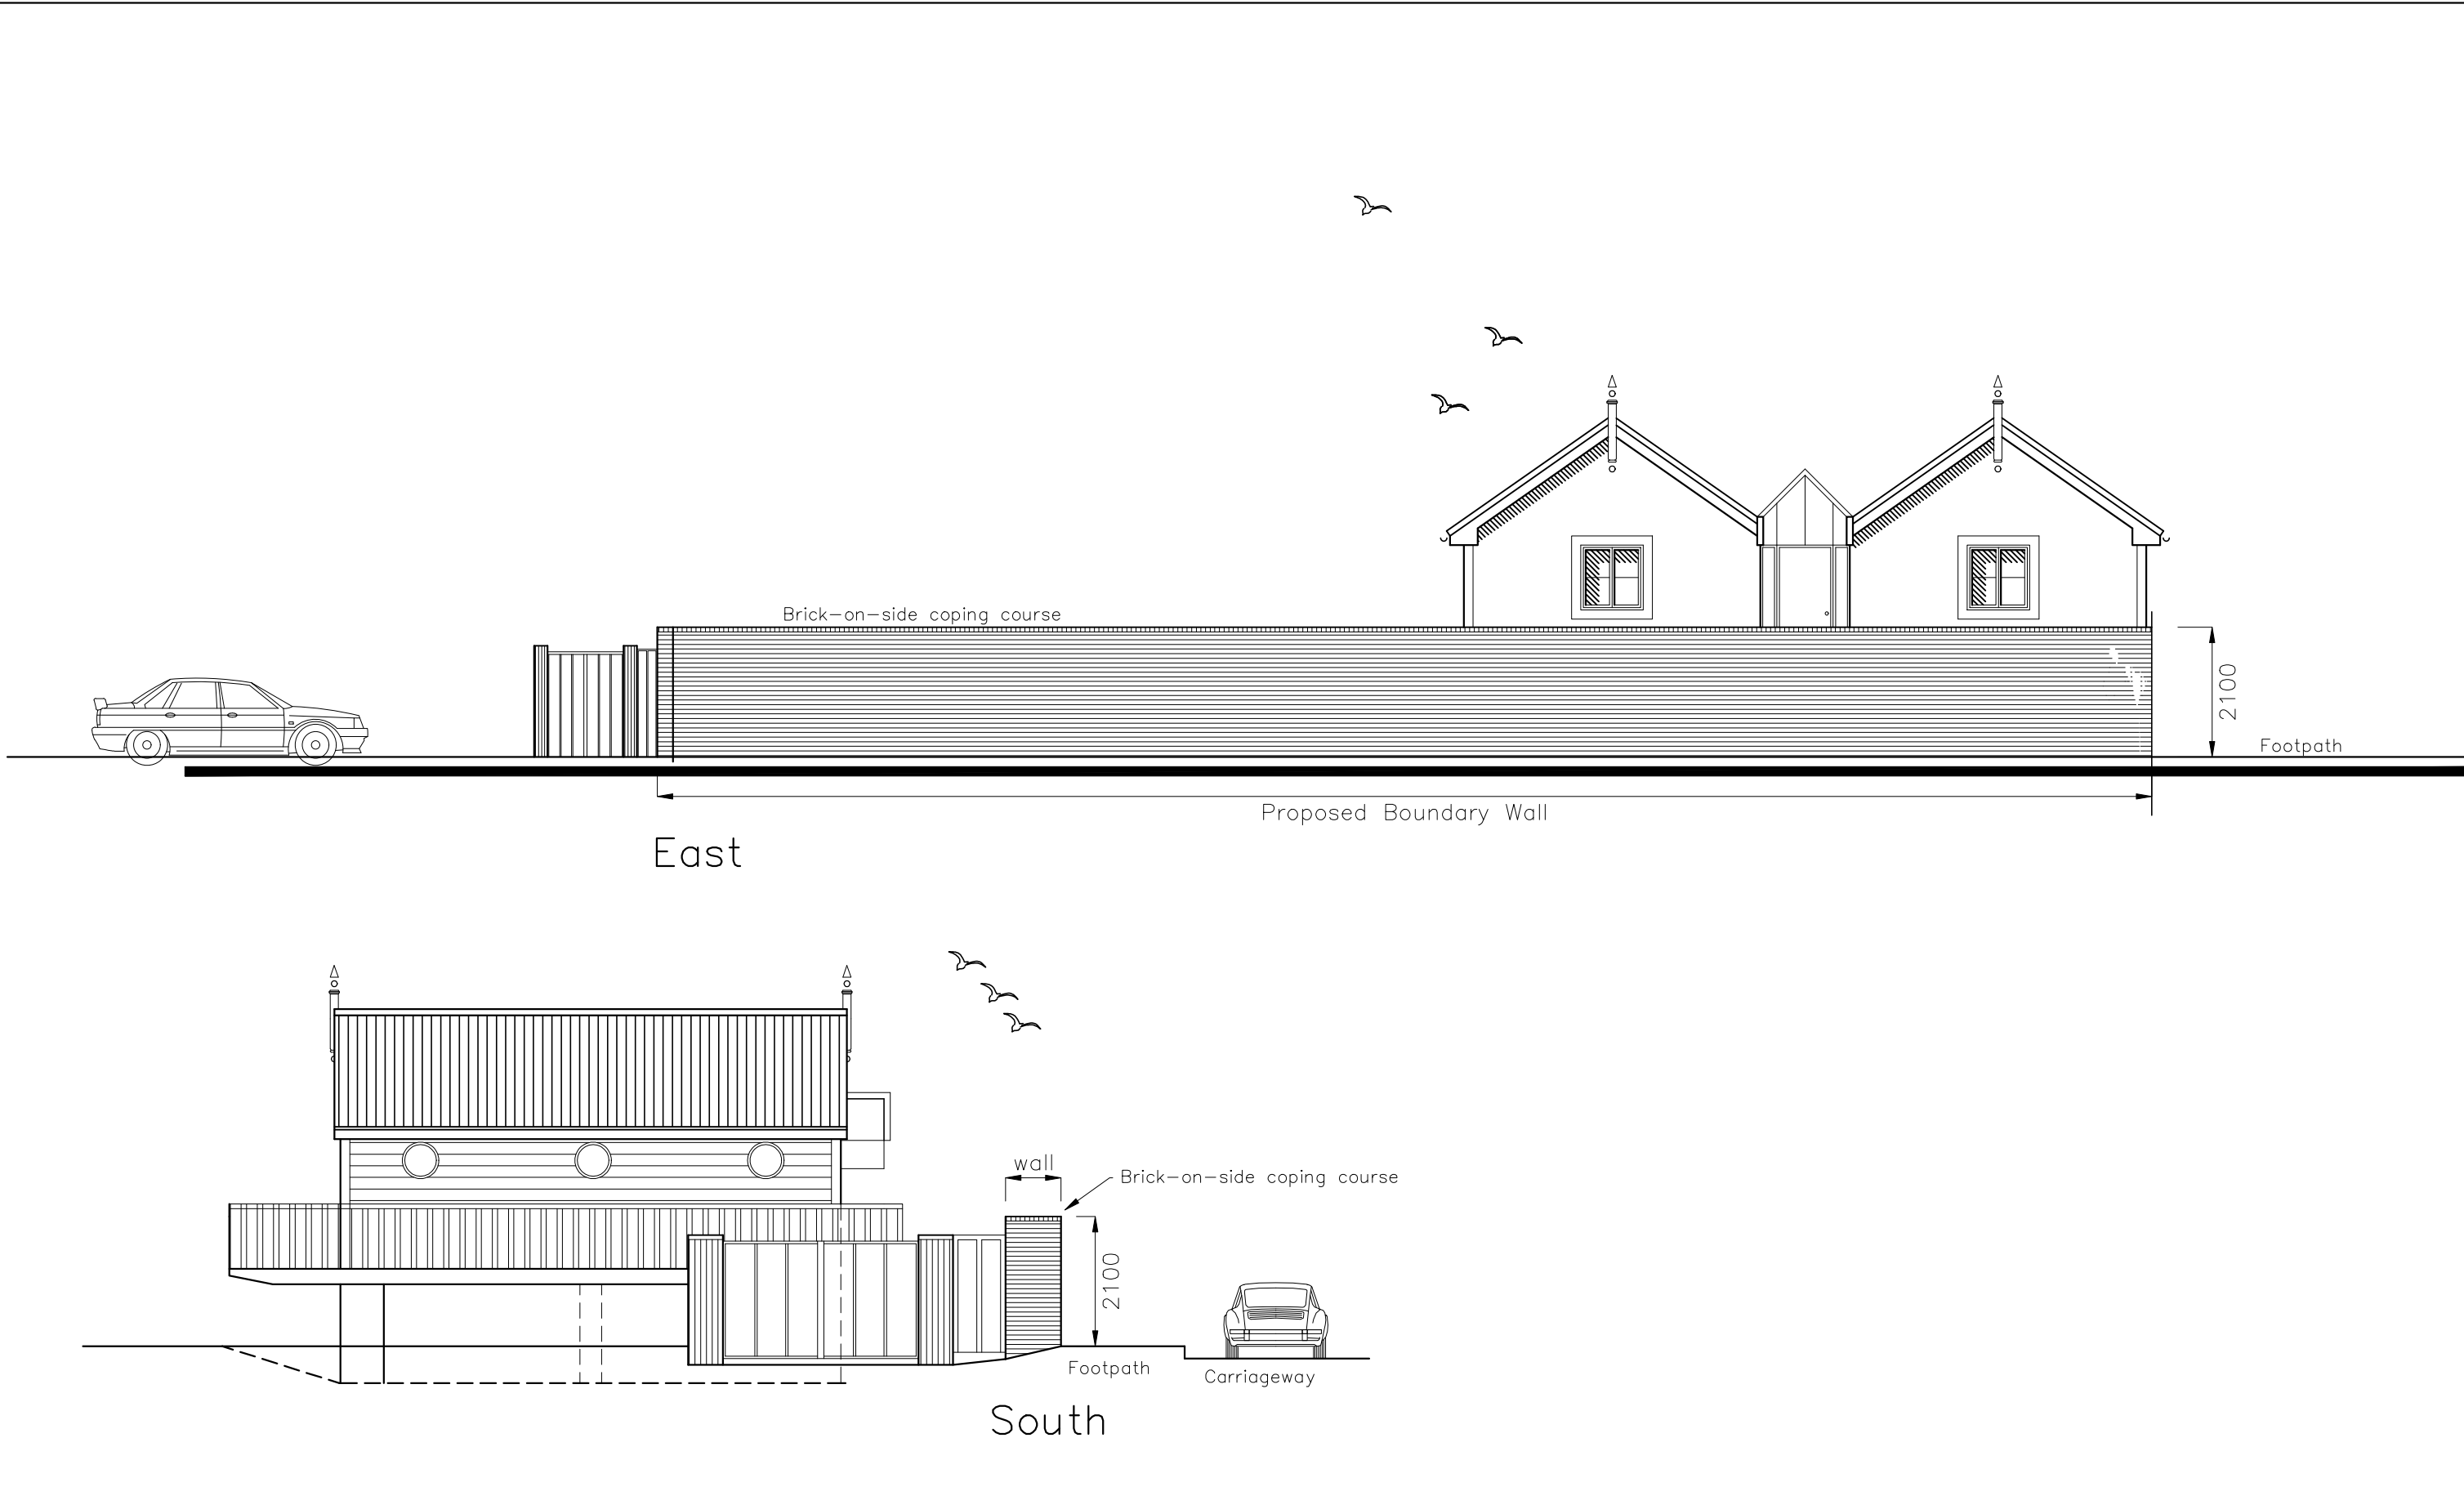

CAD Critchley Architecture And Design Ltd. Contact: 02392 474 919 info@caad.online The Old Brewery, 15E South Street, Havant, PO9 1BU	Proposed Boundary Elevations															The Boathouse, 50A, Langstone Rd, Langstone PO9 1RF			Scale A1=1:50, A3=1:100 Drawn MHC Date 10/11/2020		
	Revisions		a) Note/Date/Initial b) c) d)																20094-501 ⁰		
10m 20m 30m 40m																					