


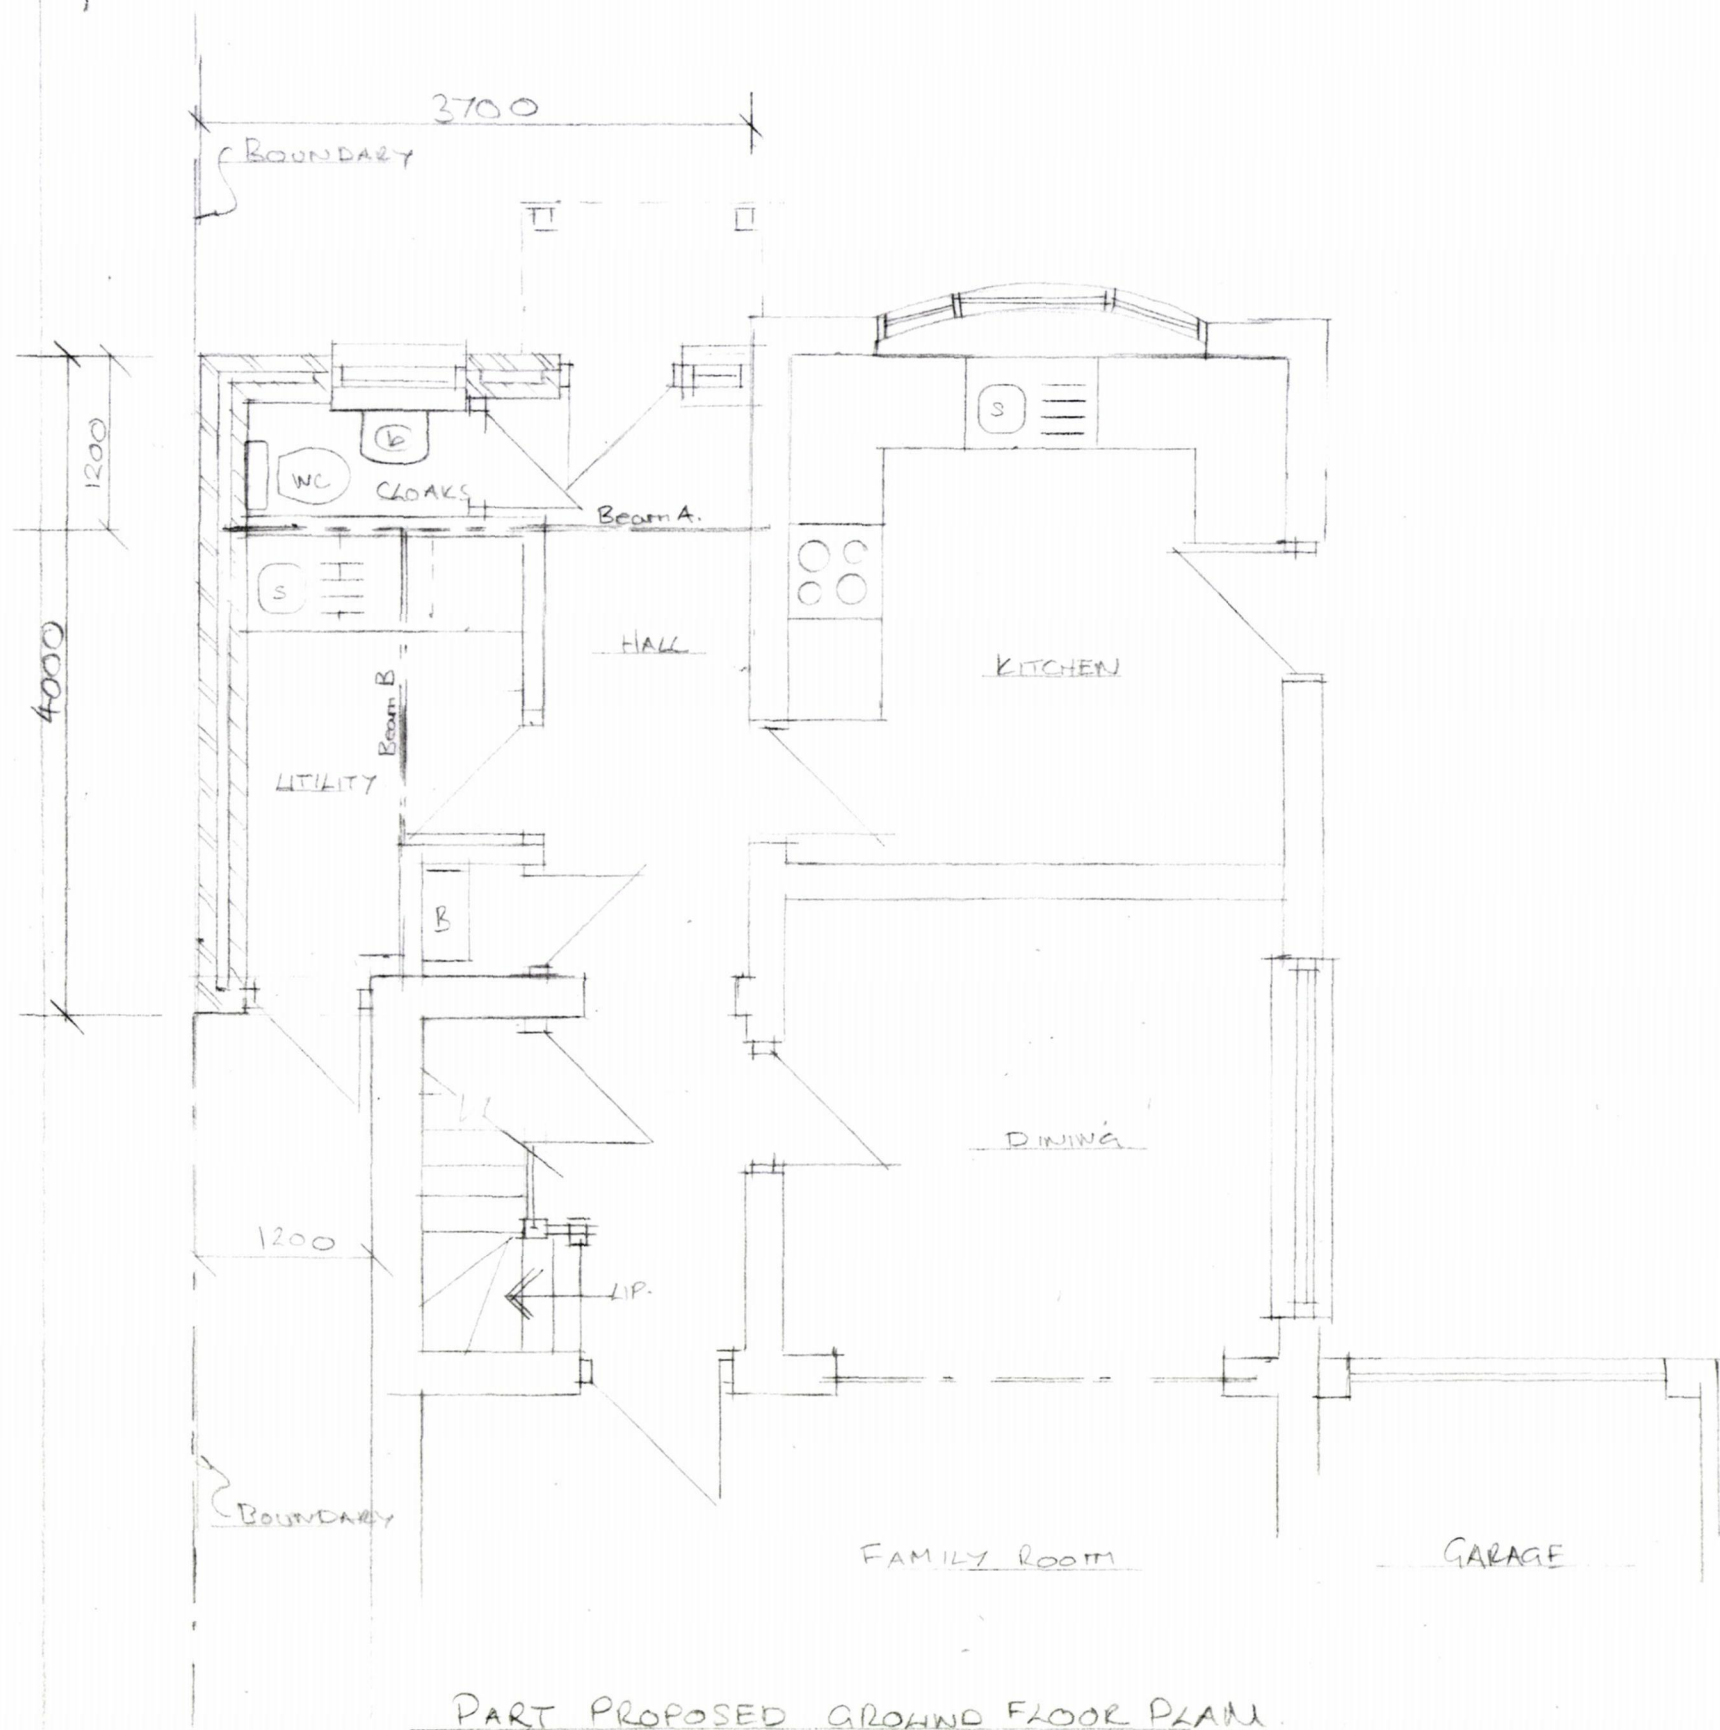

PART PROPOSED GROUND FLOOR PLAN.

