


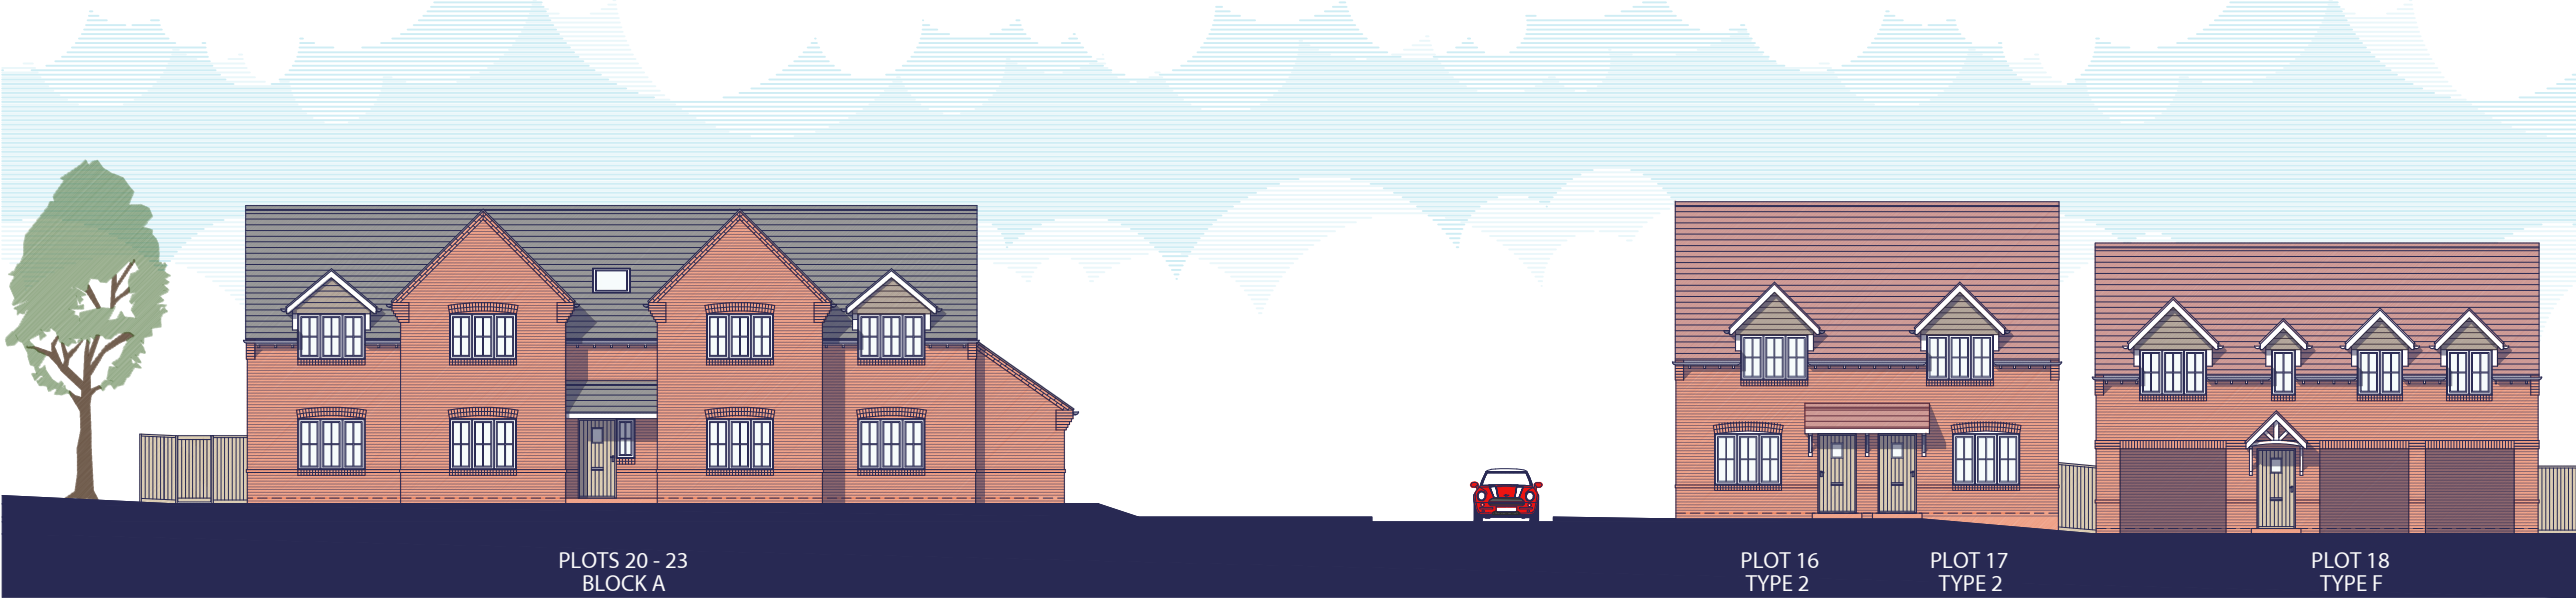

Scale 1:200

Rev.	18-03-21	Scale bar added. Description	DGP Drawn	DGP Checked		
Client						
						
Project						
Cottage Farm, Lovedean.						
Drawing Title						
Streetscenes Sheet 1 of 2						
Scale	1:200 @ A1		Drawn	ACG	Checked	DGP
Date	February 2021		File	Streetscenes		Drawing Status
Drg.No	P1638.SS.01		Rev.	A		PLANNING
AAP Architecture Ltd Unit A, Monument Business Centre, Monument Way East, Woking, Surrey GU21 5LG T 01483 727345 E projects@aap-arc.co.uk W aap-arc.co.uk						
Under the Intellectual Property Act 2014, this drawing is the copyright of AAP Architecture Ltd.						