



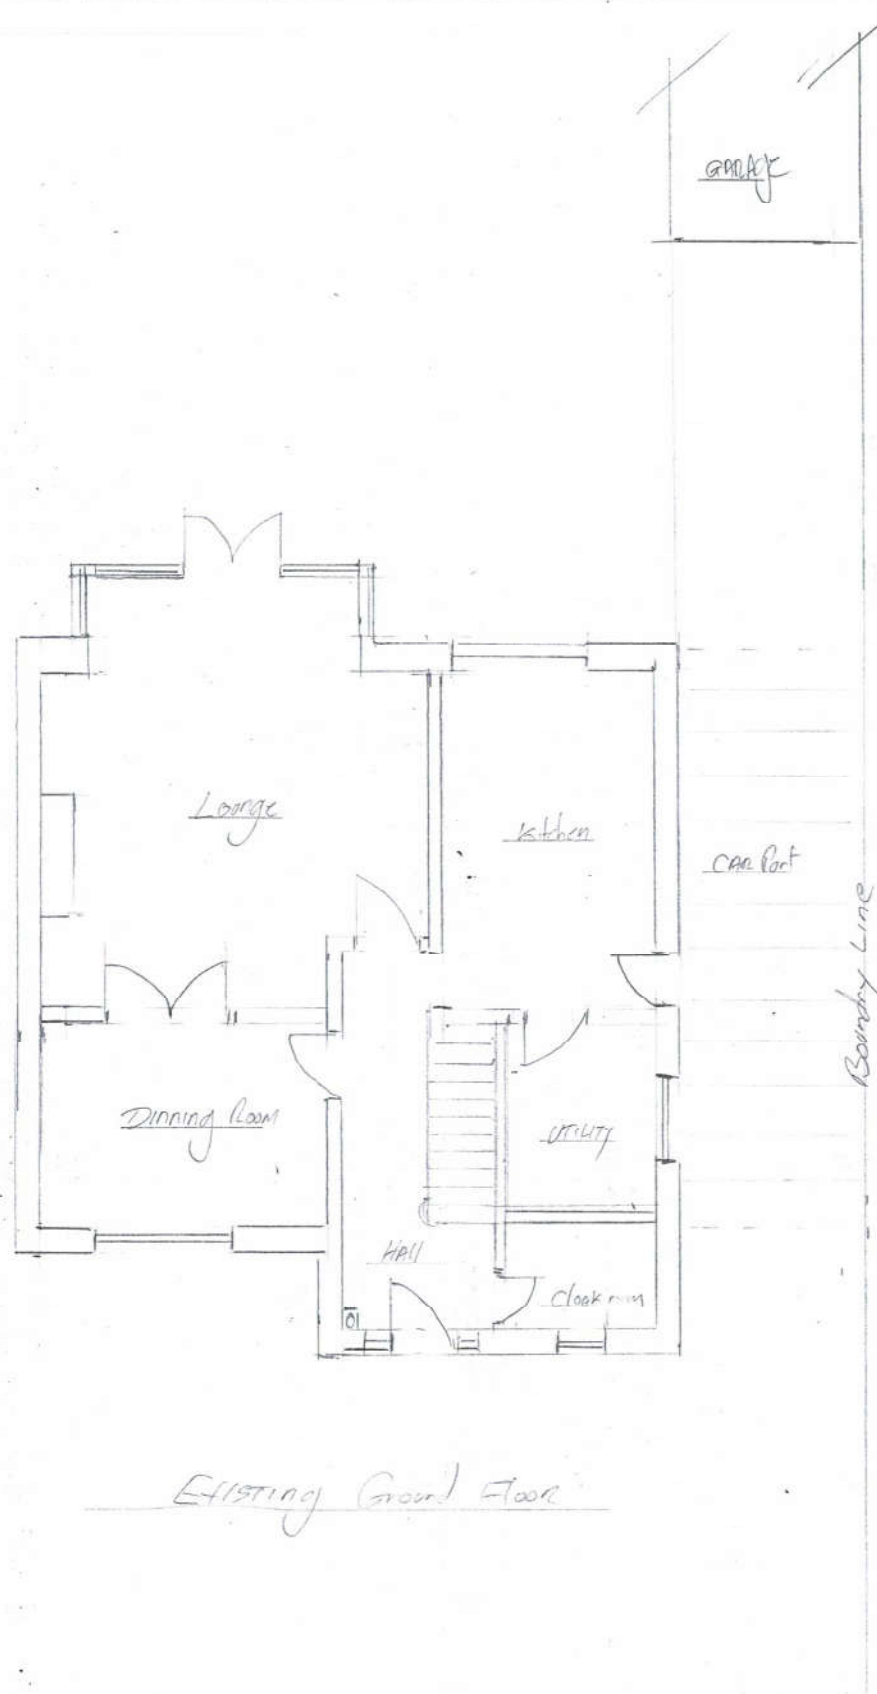

Existing Ground Floor

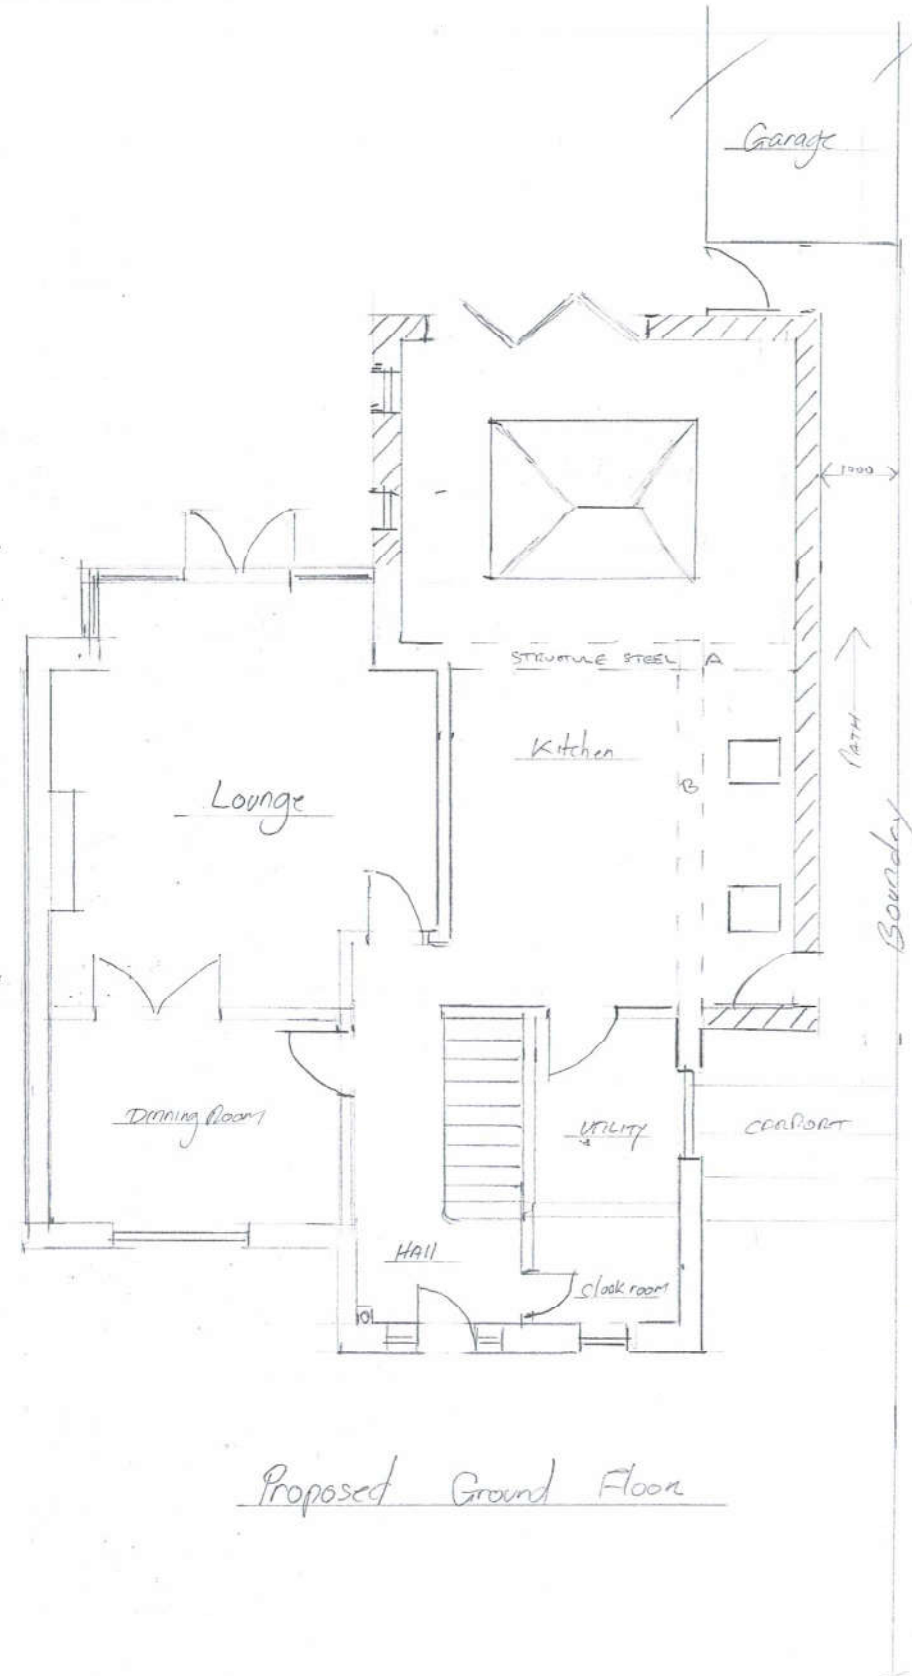

Proposed Ground Floor

0 1 2 3 4 5 6 7 8 9 10

Scale BAR

Mr EDWARDS
5 High Trees
WATERLOOVILLE
PO
REF - Proposed Side &
Rear Extension
Scale 1-100