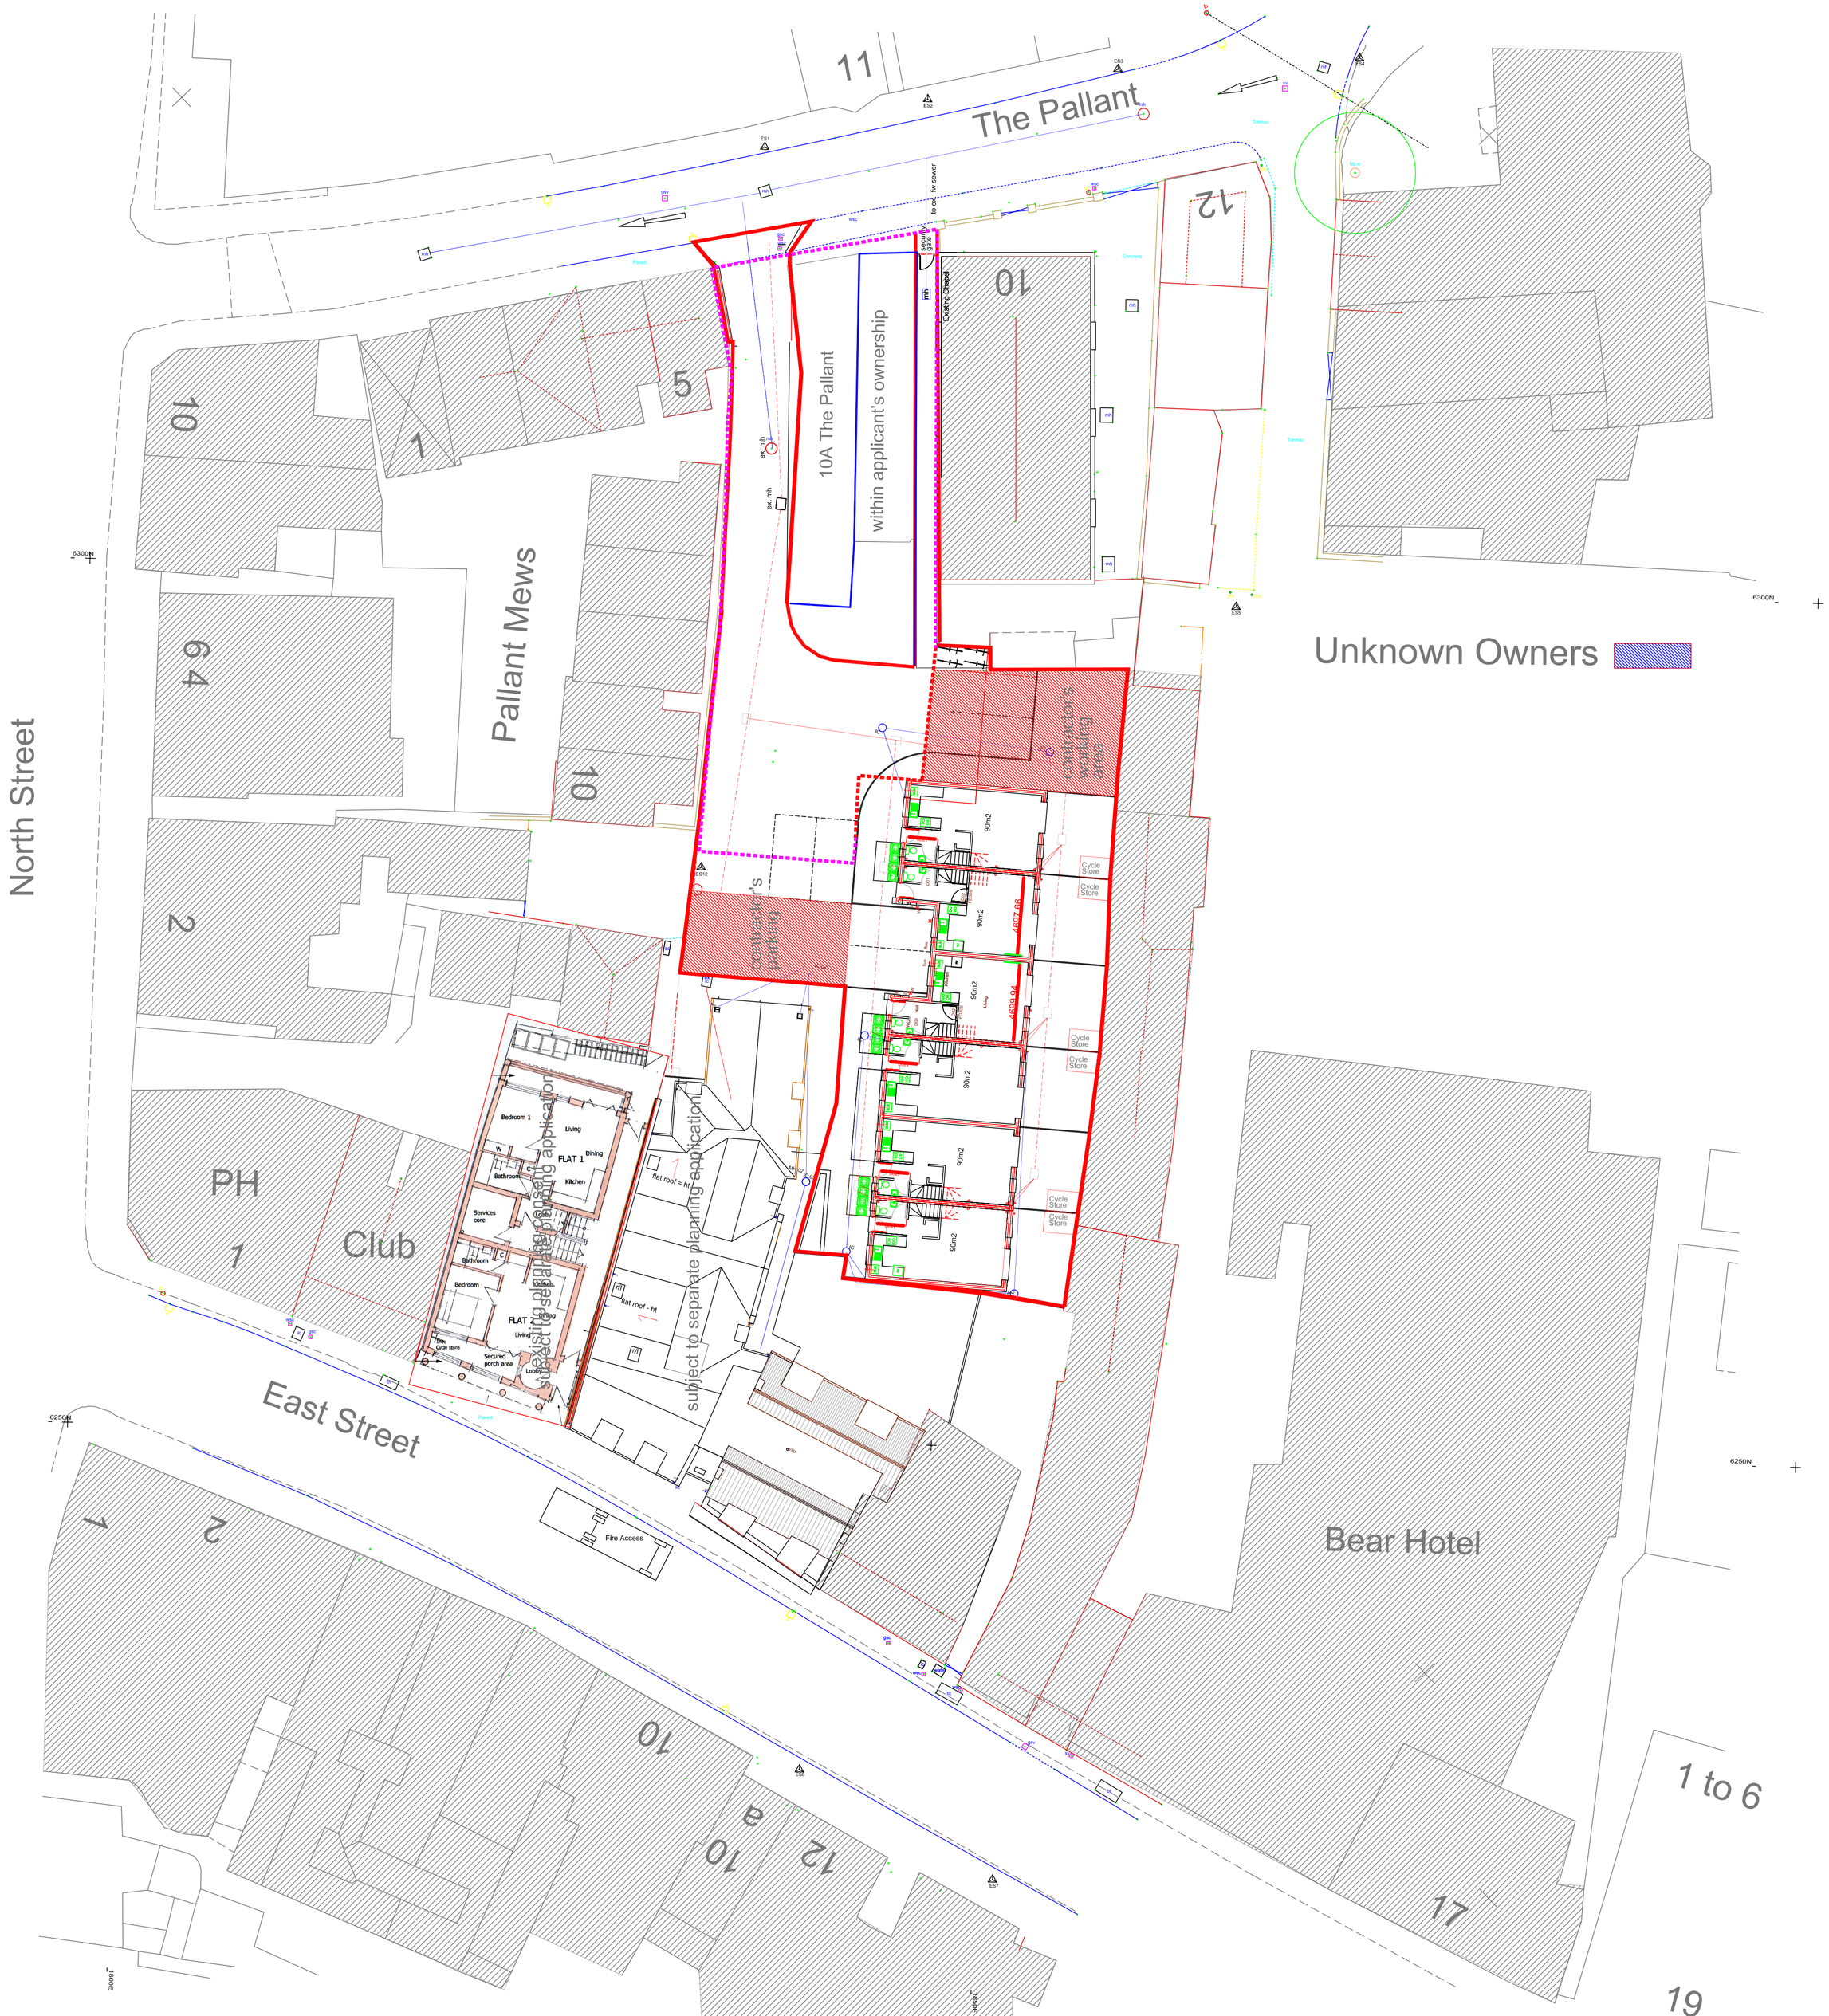



REVISION A: BOUNDARIES ADJUSTED - 12/03/21 - PG

SCALE: 1/200

DATE: August 20

CONTRACTOR MUST CHECK ALL DIMENSIONS ON SITE BEFORE COMMENCING ANY WORK OR WORKSHOP DRAWINGS BEING PREPARED. ANY DISCREPANCIES TO BE REPORTED TO THE ARCHITECT BEFORE PROCEEDING

© COPYRIGHT

AUTHOR: PG

TITLE: 6 no. Town Houses

Land to the rear of:
11, East Street

DETAIL: Contractor's Working Area

DRAWING No: 20/04/C01

0 1M 5M 10M
500mm 2M


PETER GALLOWAY PARTNERSHIP
pgp ARCHITECTS
HAVANT
TEL. 02392 483153 MOB. 07808 483362
E-MAIL: peter@pgparchitects.co.uk