



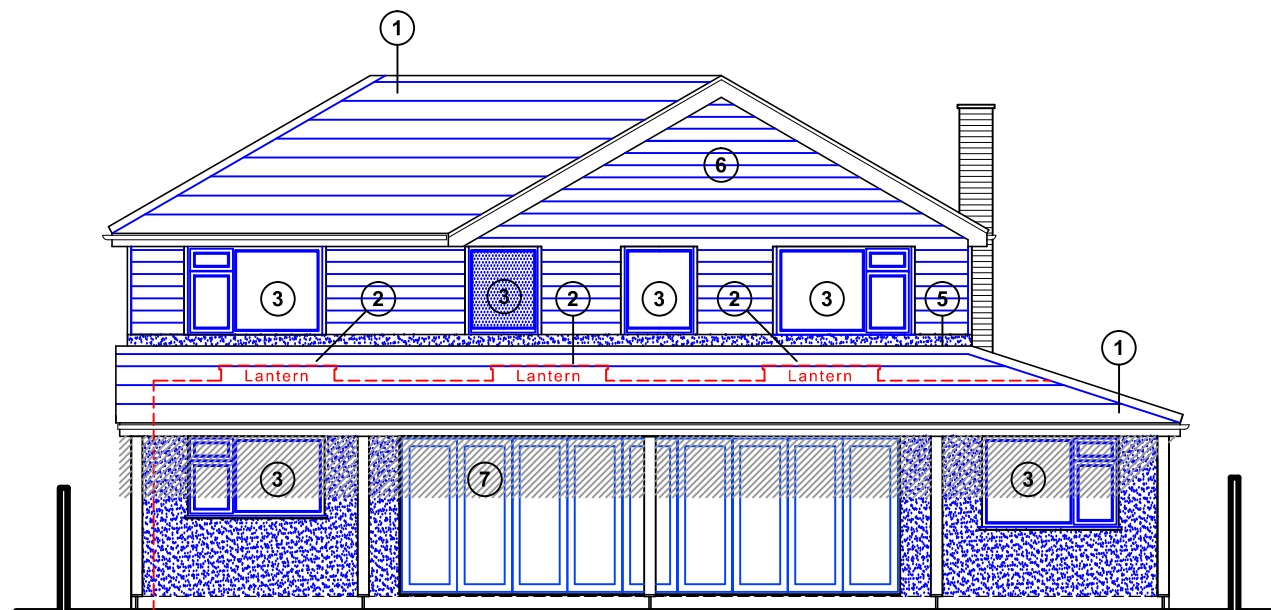


North (rear) elevation

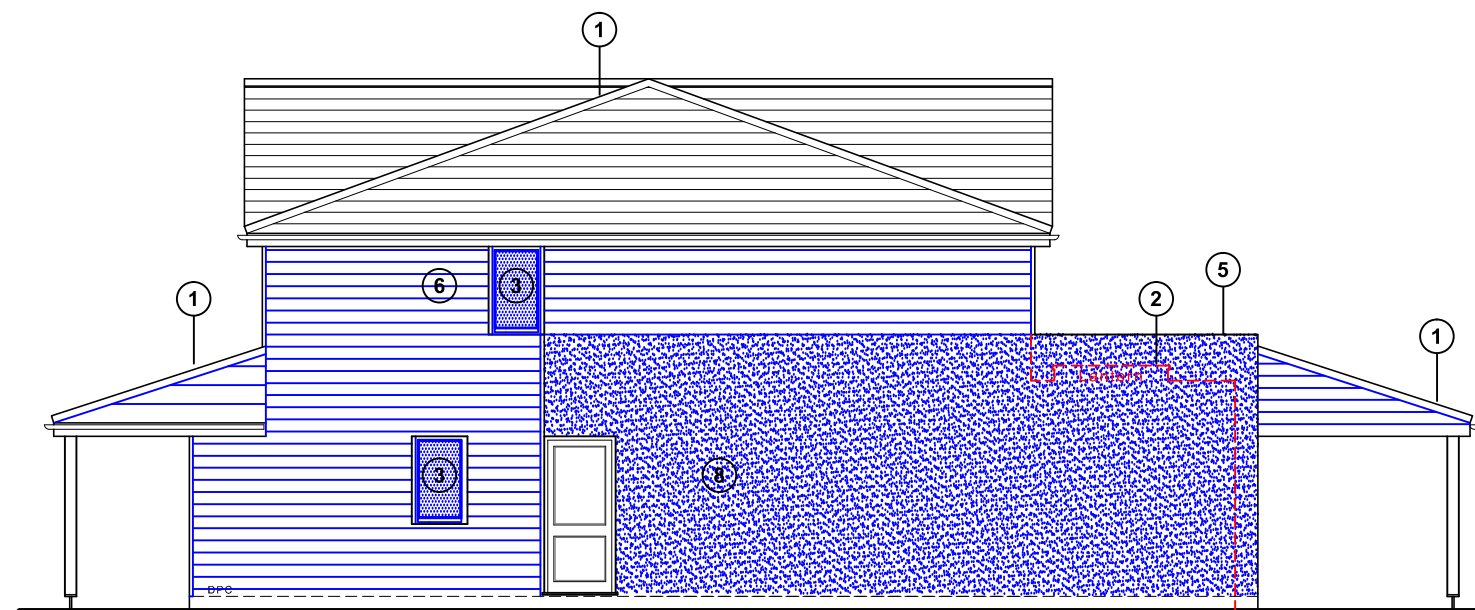

East (side) elevation




South (front) elevation

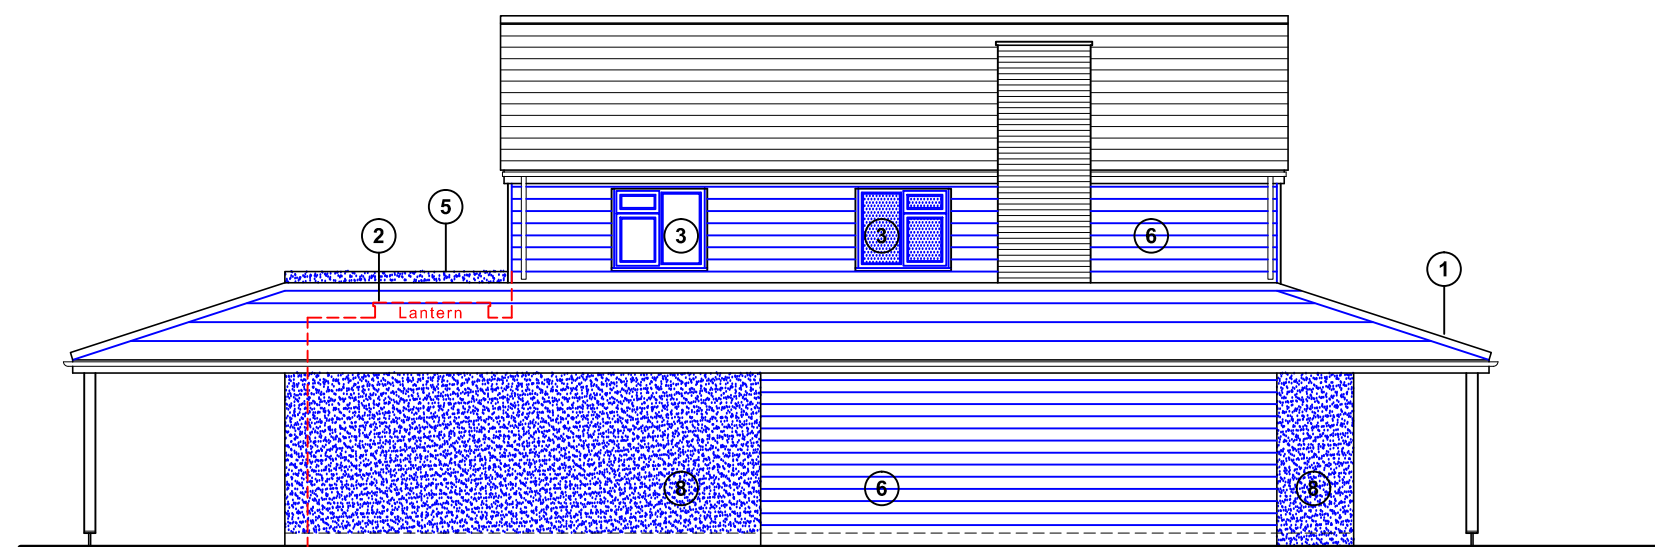

West (side) elevation

Proposed schedule of materials:

- | | | |
|--|--|----------------------|
| ① Concrete roof to match main house | ④ Timber doors | ⑦ Aluminum bi-doors |
| ② Roof lantern | ⑤ Single ply flat roof with parapet | ⑧ Render, colour TBC |
| ③ UpVC doors & windows to match existing | ⑥ Marley Eternit cladding - colour TBC | |

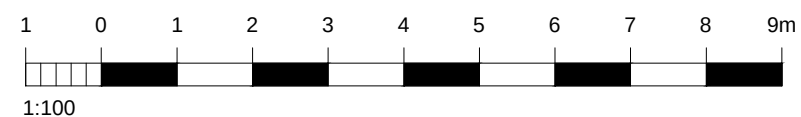

For MR & MRS LYNES	Title PROPOSED ELEVATIONS	Office Tel: 01243 933732
Project PROPOSED EXTENSIONS AT 77 HAVANT ROAD, EMSWORTH PO10 7LE	Date JAN 2021	Email: admin@jb-architecturedesign.com
	Drawn JB	Web: www.jb-architecturedesign.com
	Scale 1:100 @ A3	
	Job Number PL410.21	Checked -
	Drawing Number -04	Revision