




Existing

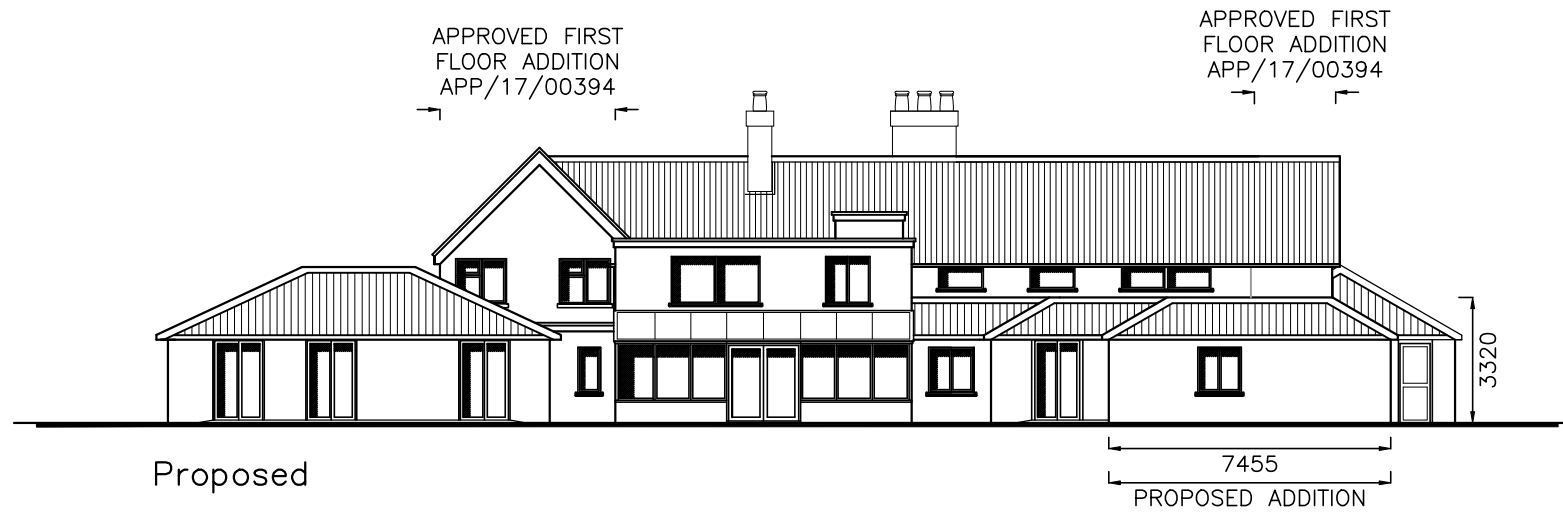

Proposed

CAD

Critchley Architecture And Design Ltd.
Contact: 02392 474 919 | info@caad.online
The Old Brewery, 15E South Street, Havant, PO9 1BU

Existing/Proposed East Elevations

Revisions	a) Note/Date/Initial
b)	
c)	
d)	

Blossom House,
Beech Grove,
Hayling Island,
PO11 9DP

Scale A1=1:100, A3=1:200
Drawn SAR
Date 06/10/2020

1618-552⁰

20m

40m

60m

80m