



PHYSICAL SCALE IN METERS @ 1:100


NOTES:
This drawing has been produced solely for PLANNING/DESIGN.
Do not Scale from this Drawing except for planning purposes.
Any dringage shown is presumed and to be checked on site
before commencement of works.
This drawing is the copyright of MF Designs Ltd.

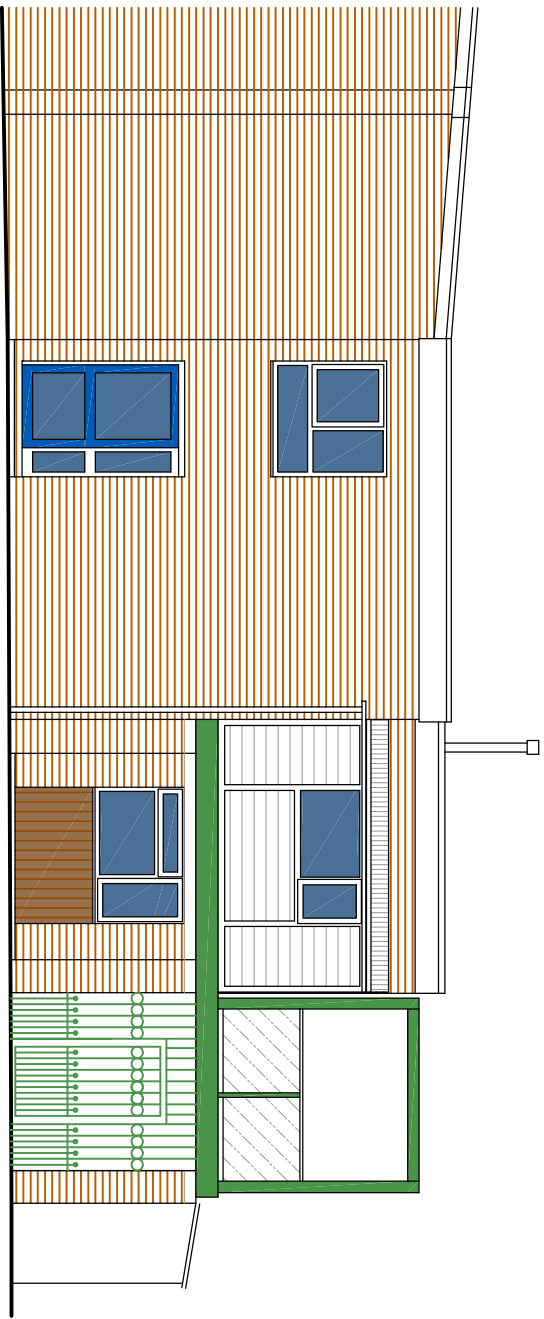


Existing South - front

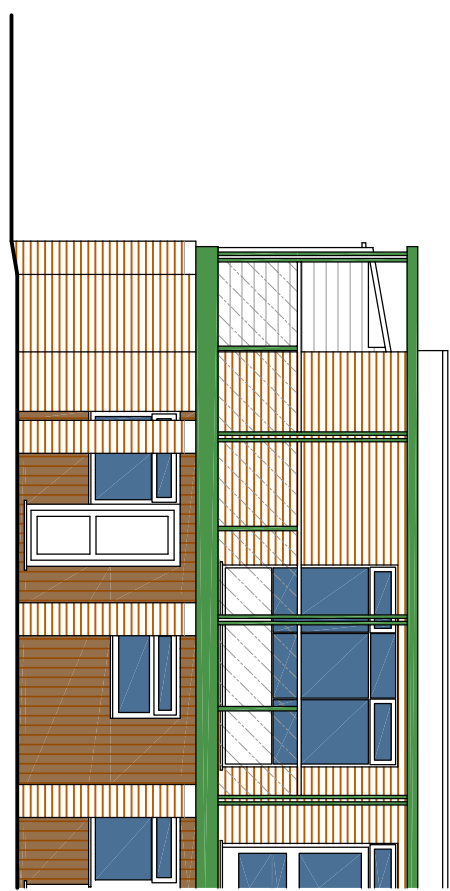


Existing East

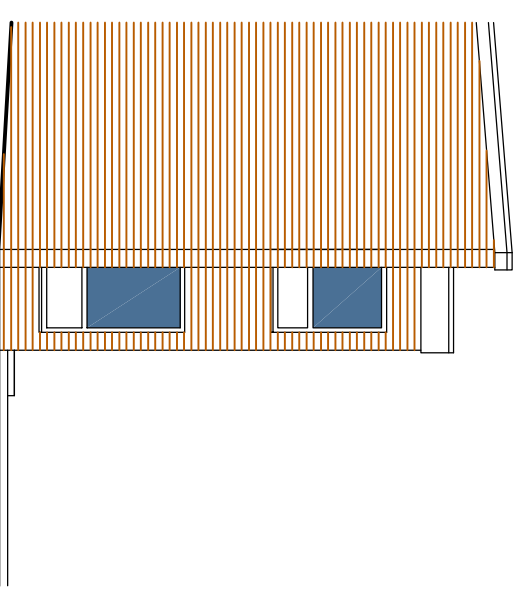


Existing West

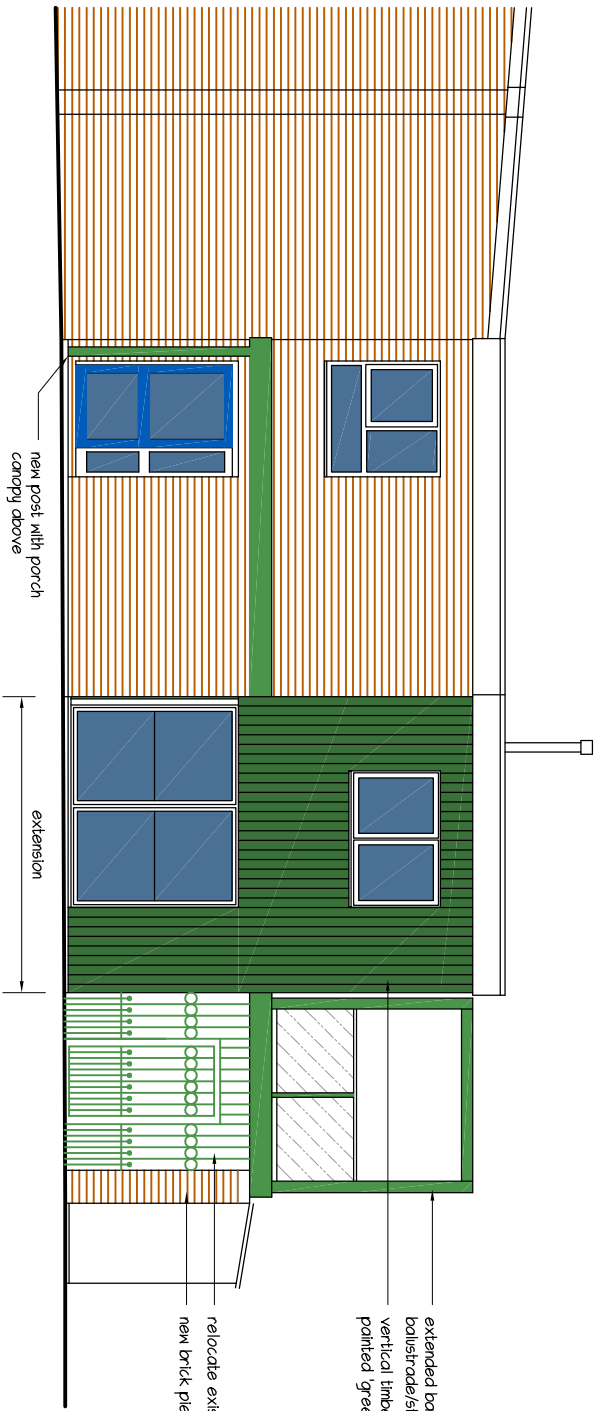

Proposed South - front

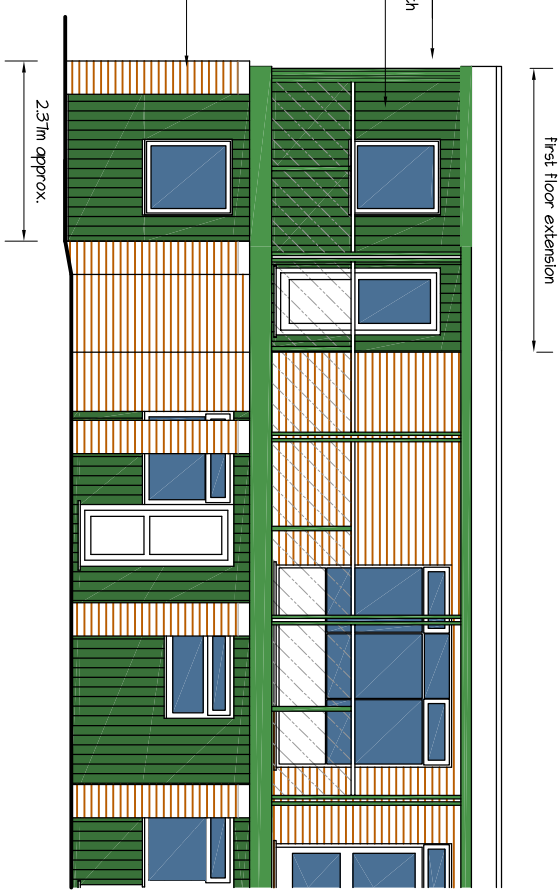

Proposed East

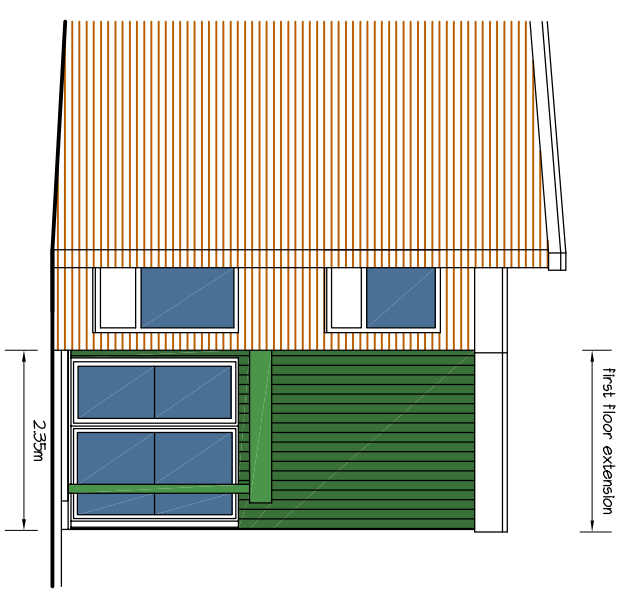

Proposed West

Office & Kitchen Extension, Porch Canopy and Extended Balcony

THE AVENUE LAWN TENNIS SQUASH & FITNESS CLUB