
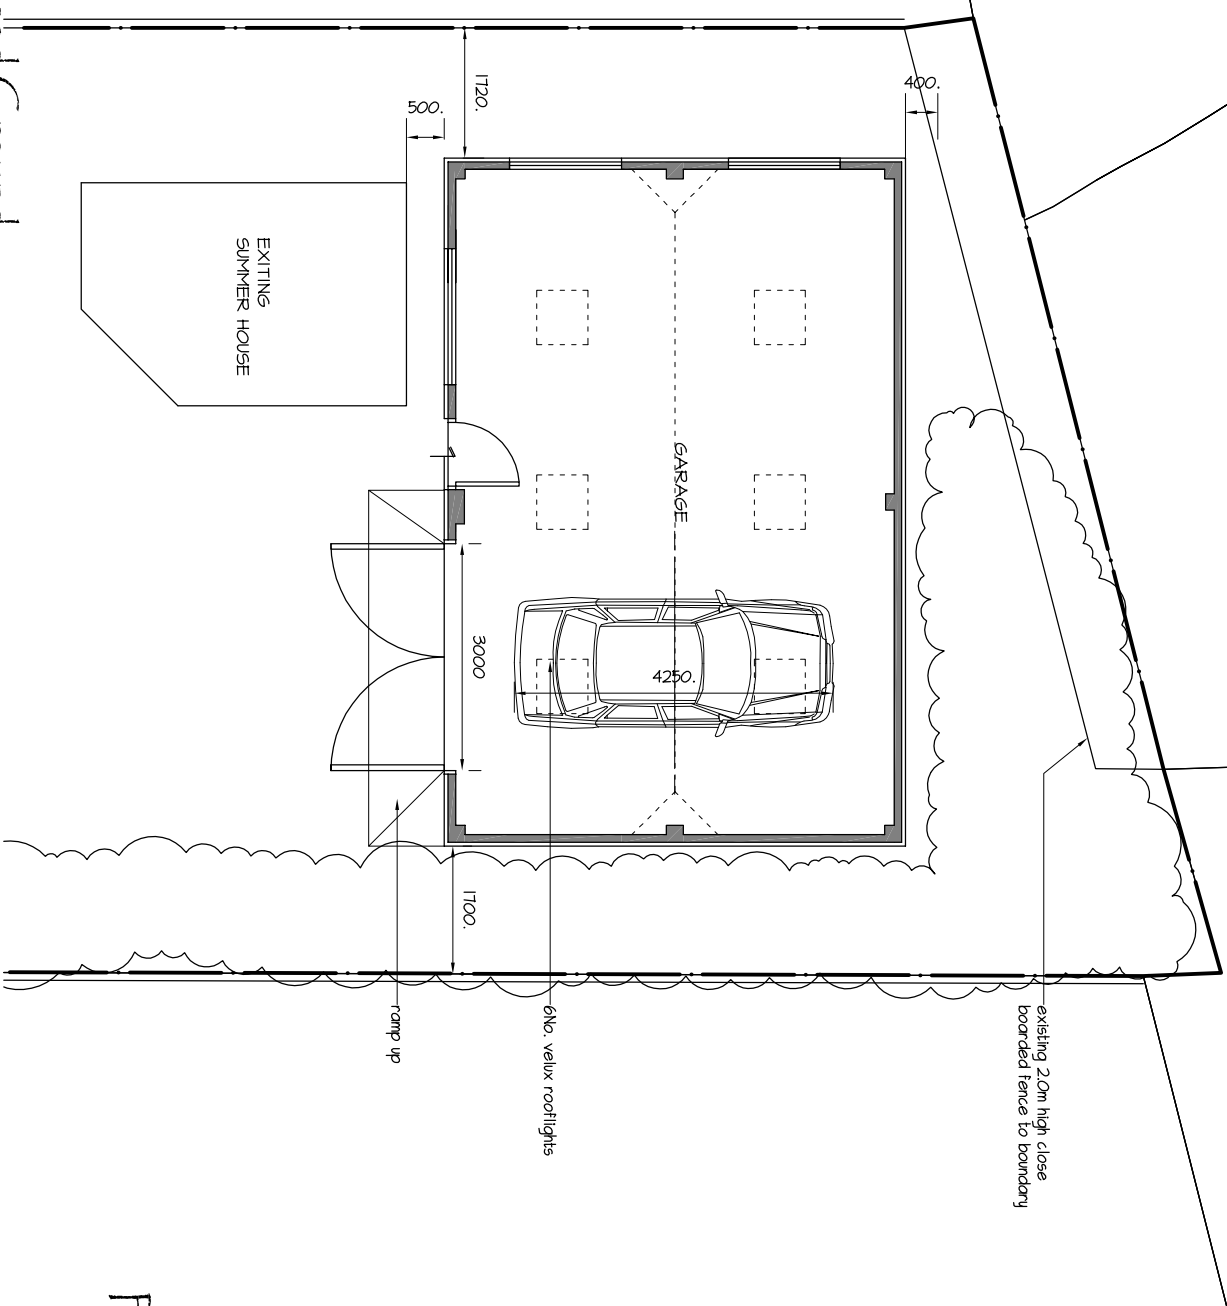
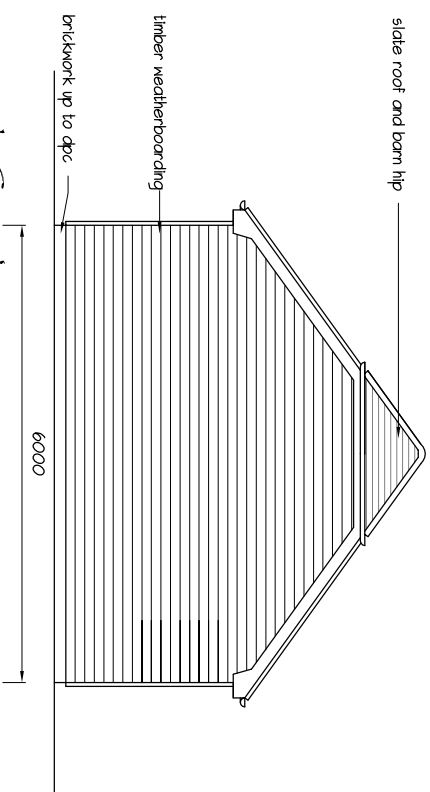
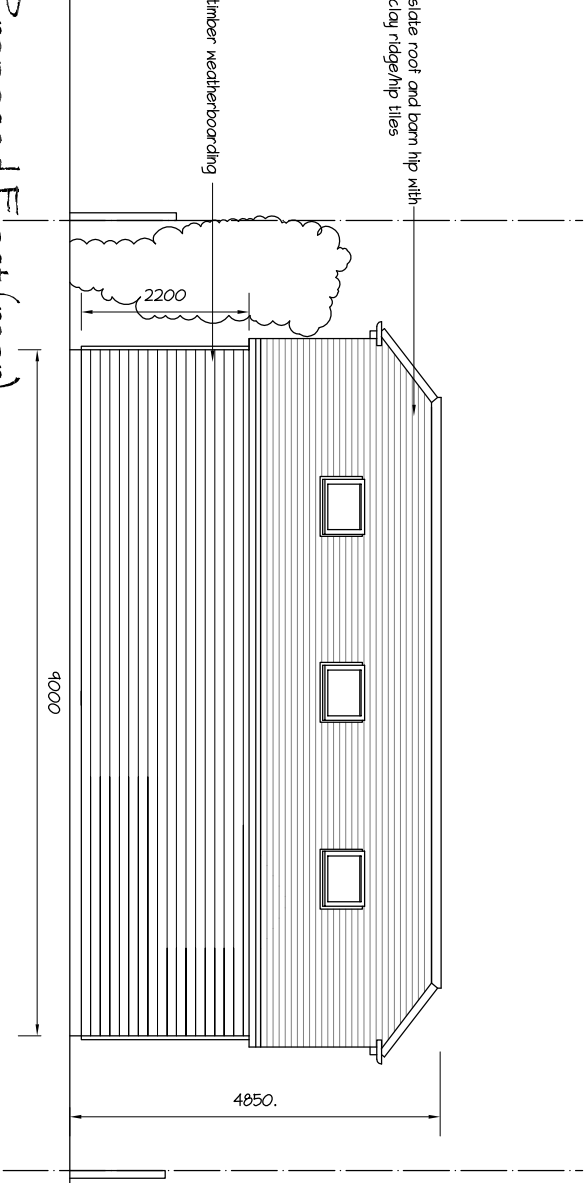
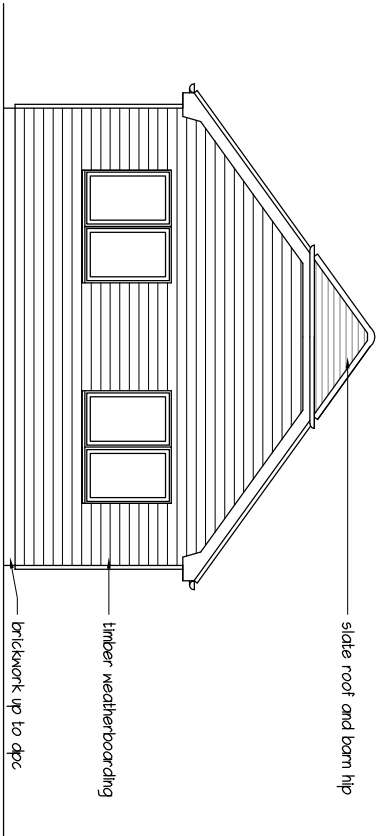


PHYSICAL SCALE IN METERS @ 1:100

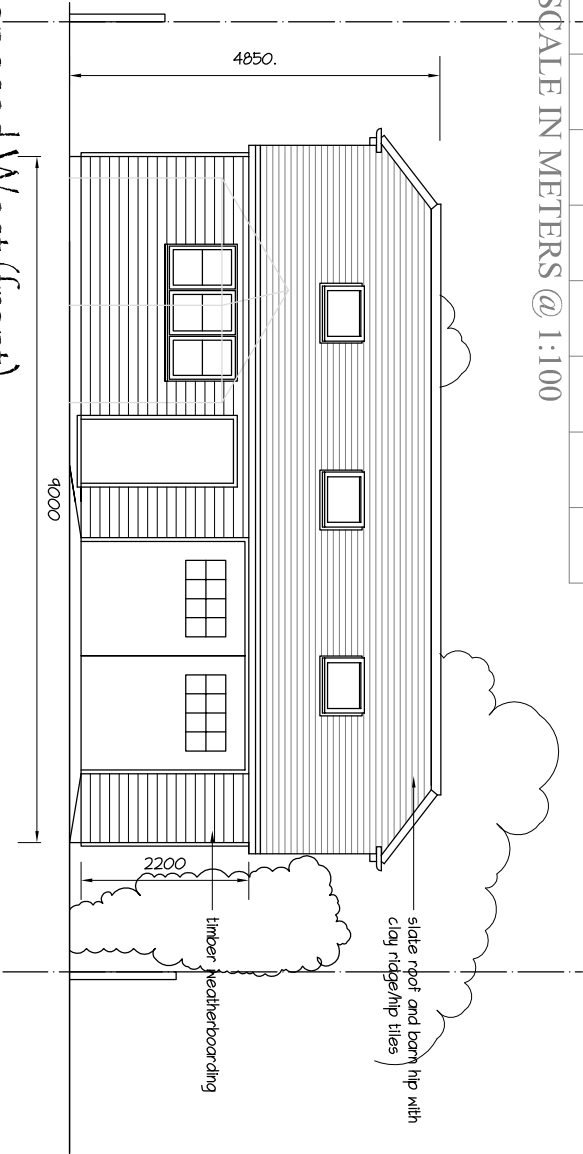

NOTES:
This drawing has been produced solely for PLANNING/DESIGN.
Do not Scale from this Drawing except for planning purposes.
Any drainage shown is presumed and to be checked on site
before commencement of works.
Internal room layout shown as indicative only.
This drawing is the copyright of MF Designs Ltd.

DETACHED GARAGE - 13 Record Road, Emsworth

Proposed Ground



mf designs ltd



Chartered Architects

36 Grove Road • Havant • Hampshire • PO9 1AR
Director: Martin Farrer RIBA • Co Registration No.4507379
e admin@mfdesigns.org.uk

Date: Oct 2020
Scale: 1:100
Job No: 3257
Dwg No: P_01