



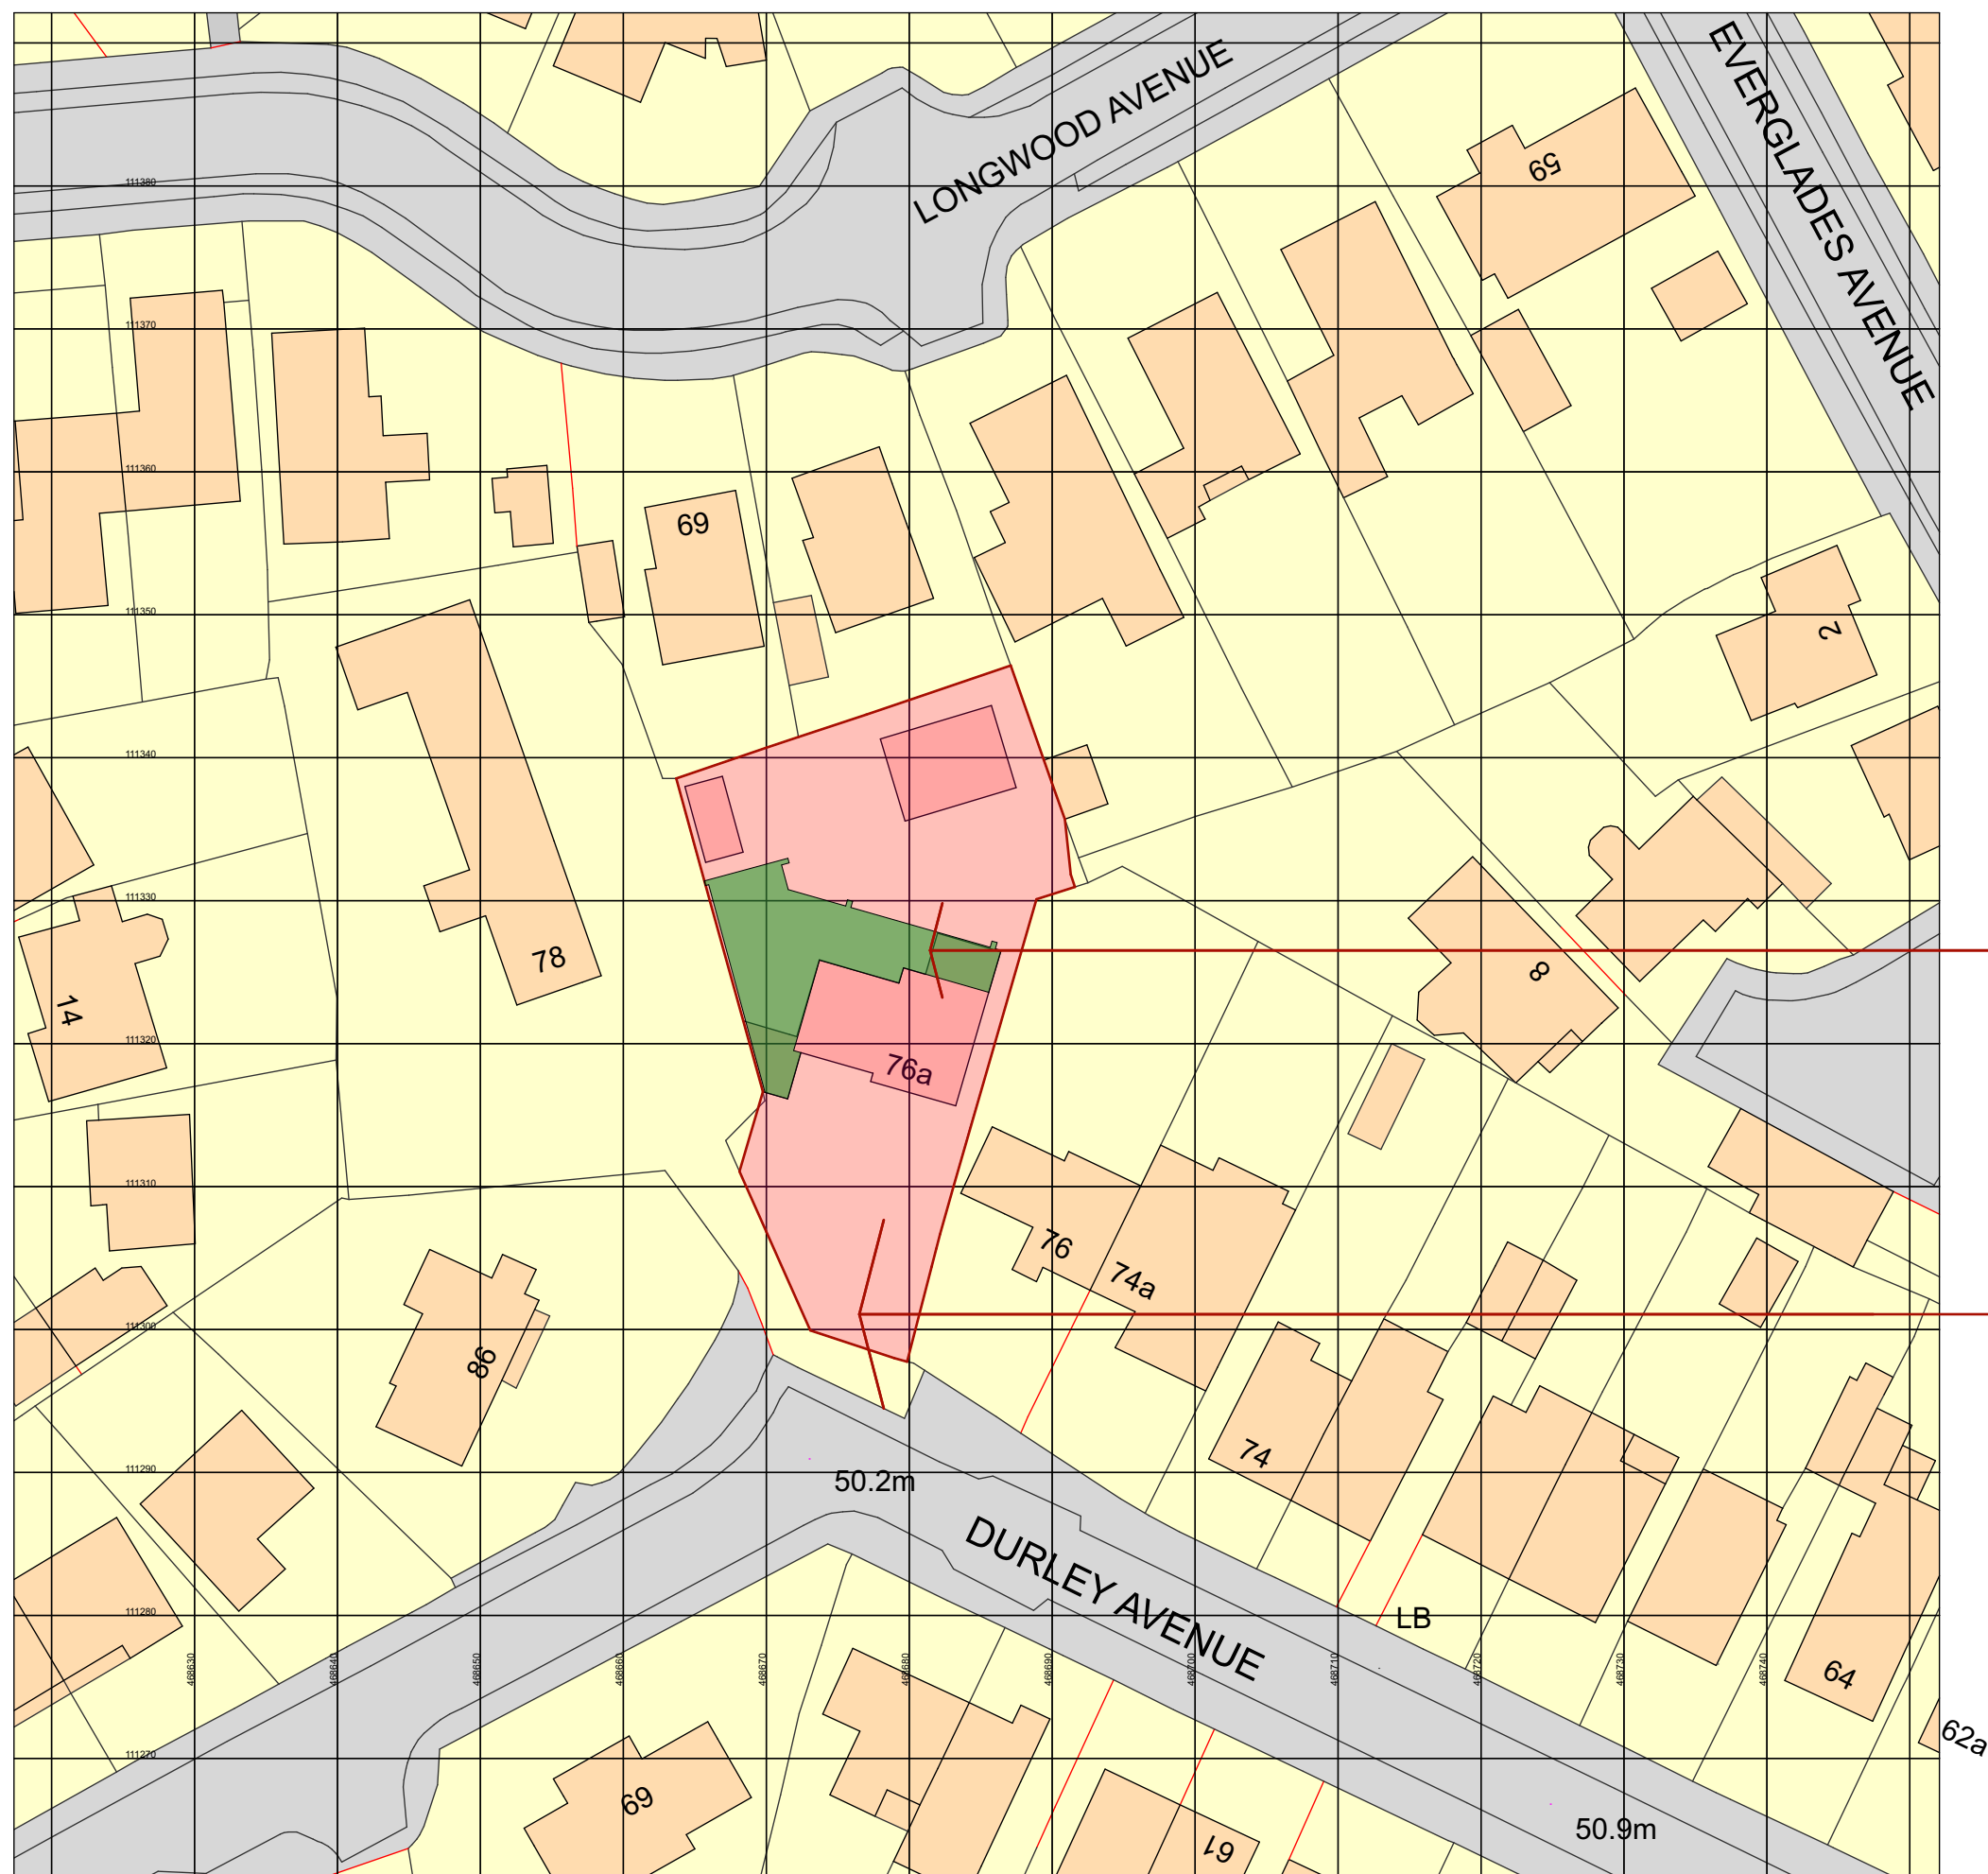


Ordnance Survey, (c) Crown Copyright 2020. All rights reserved. Licence number 100022432

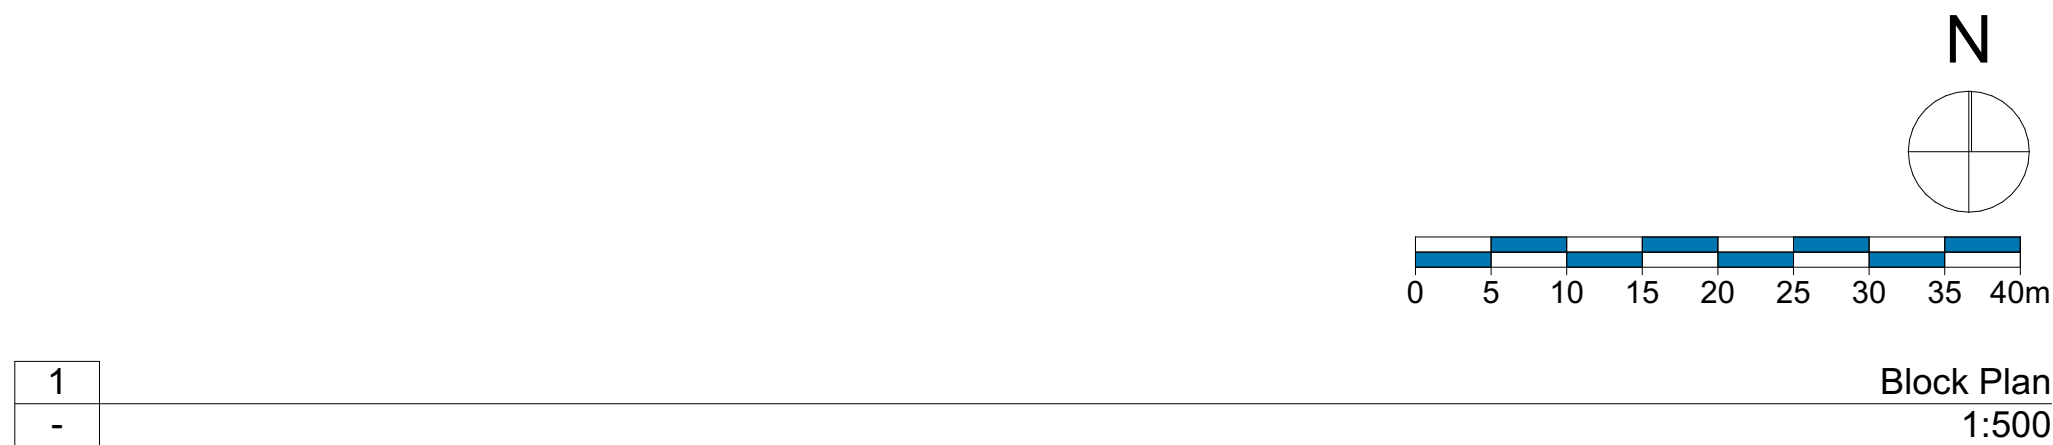


— new single storey front, side and rear extensions
(solid green hatch)

— '76A Durley Avenue, Waterloooville'
(Solid red hatch)

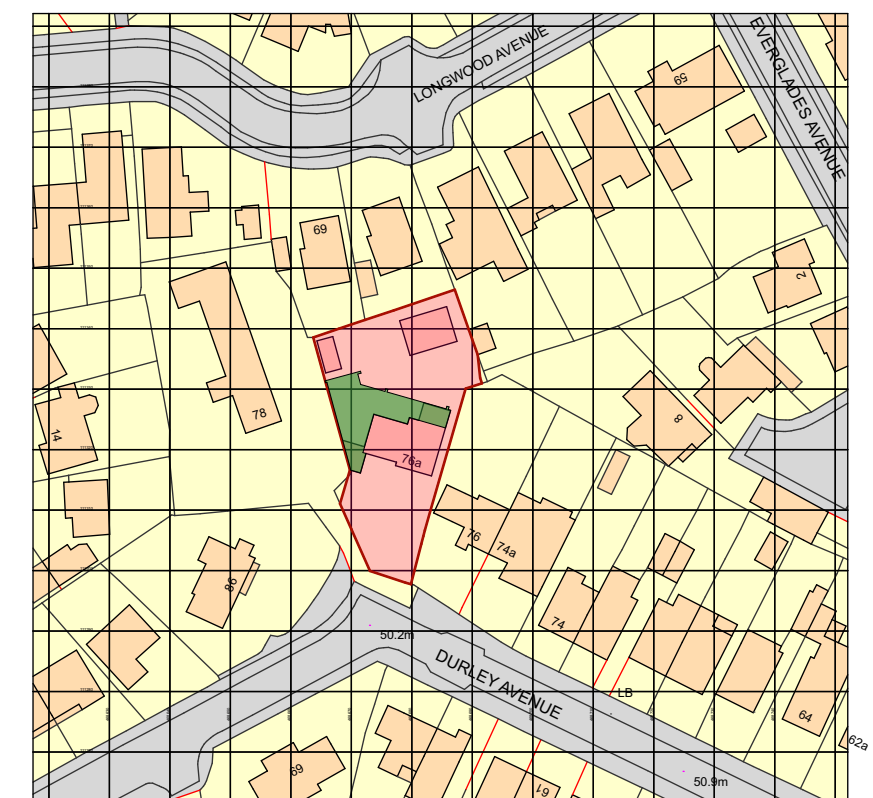

Ordnance Survey, (c) Crown Copyright 2020. All rights reserved. Licence number 100022432

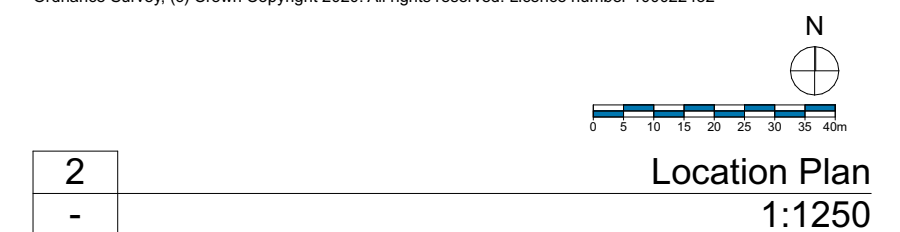[illegible]